

LEGEND:-


ST	- SUN TUNNEL
RWP	- RAIN WATER PIPE
SVP	- SOIL & VENT PIPE
EOFI	- EXG. OPENING FILLED IN
NO	- NEW OPENING
RL	- ROOF LIGHT

FOR CONSTRUCTION
PURPOSES DO NOT SCALE

SCALE BAR @ 1:75

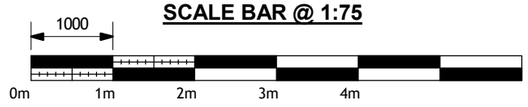

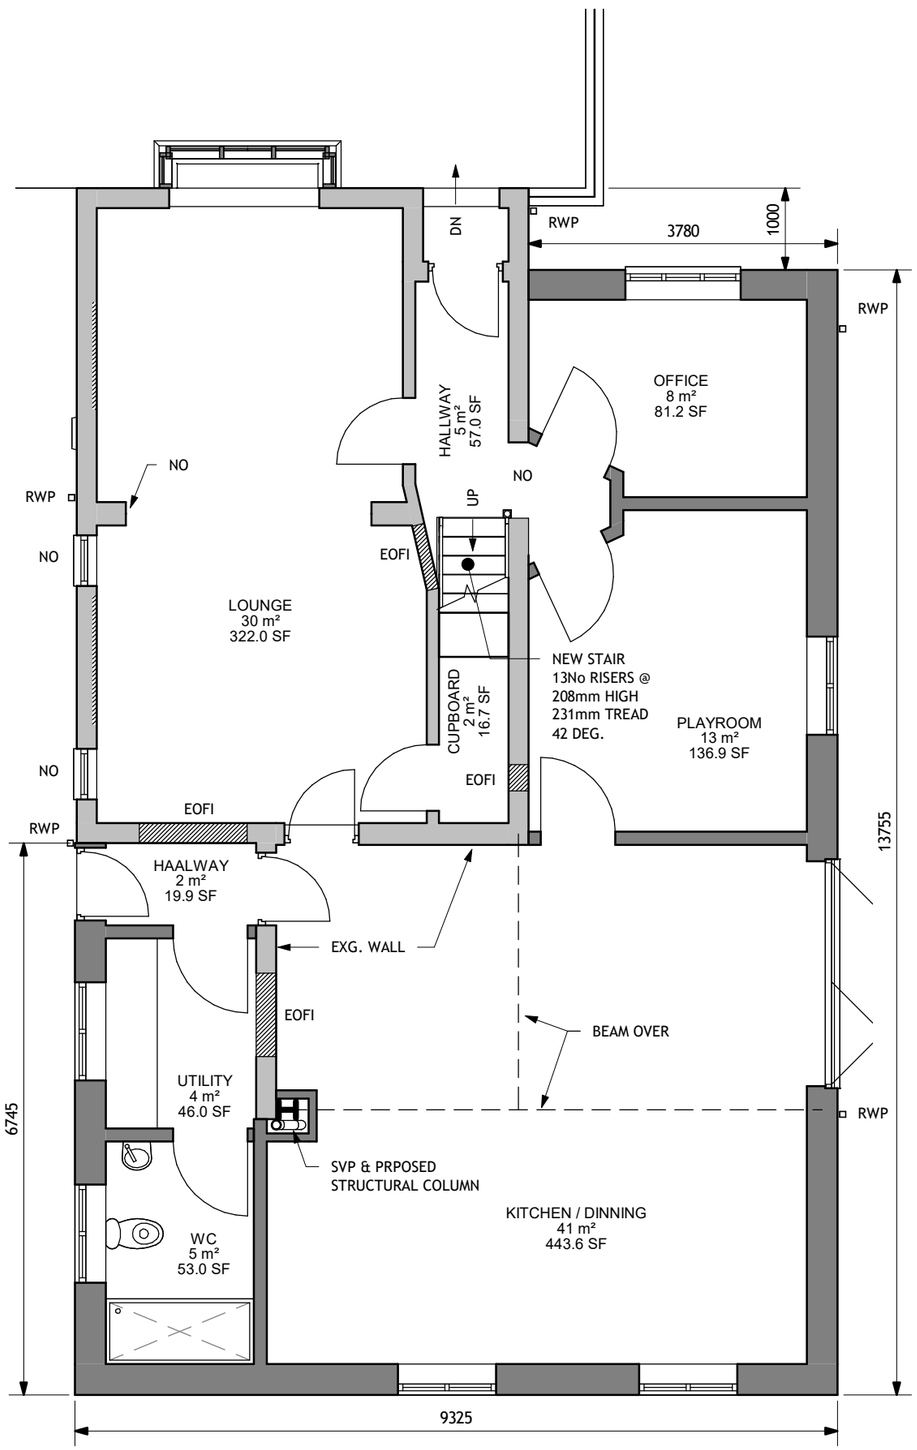

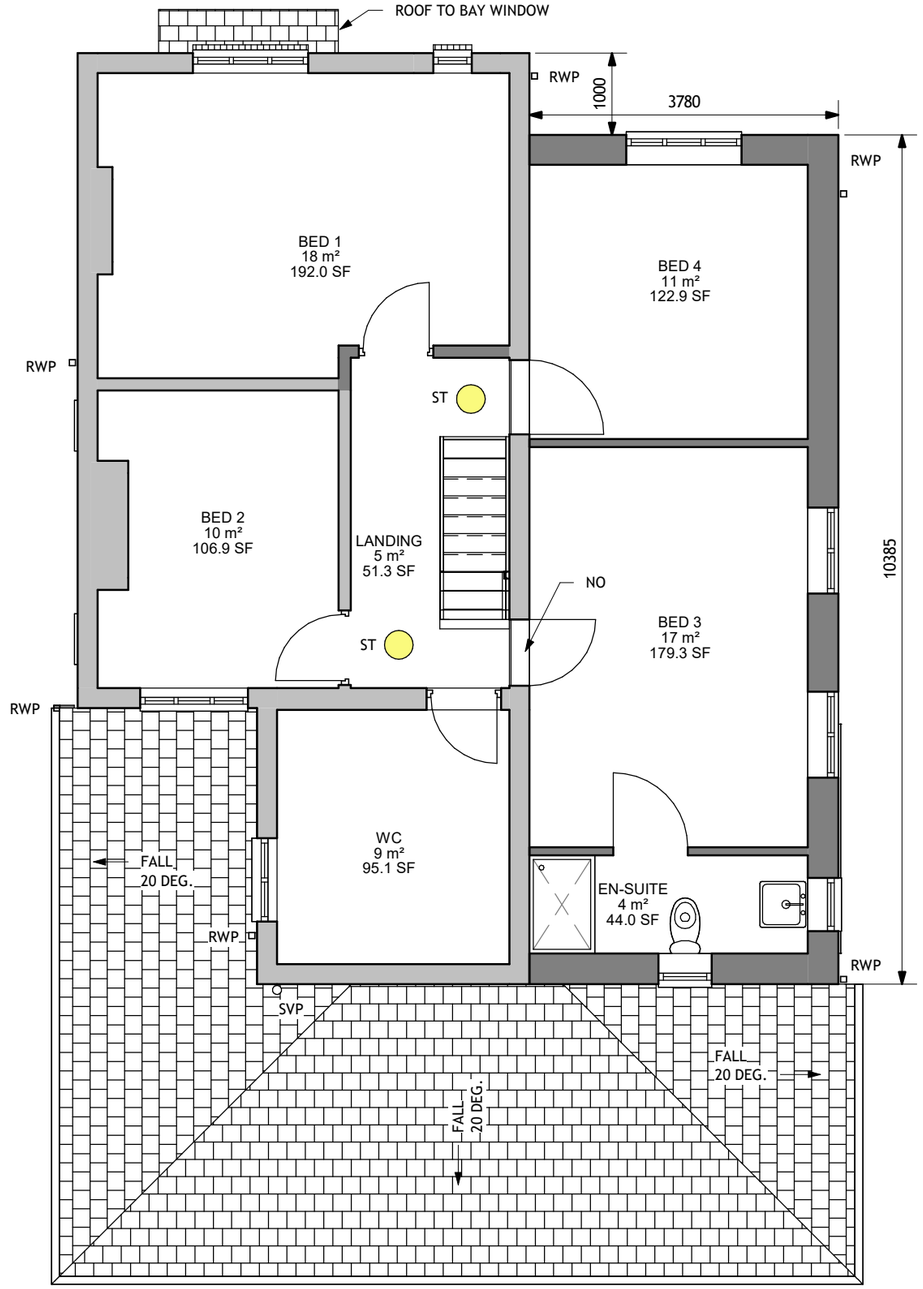

P1	ISSUED FOR PLANNING APPROVAL	08/06/26

DRAWING STATUS:
PLANNING PERMISSION

CLIENT:
MRS G. DAVIES

ADDRESS:
BRITHDIR, BETHANIA ROAD, ACREFAIR,
WREXHAM. LL14 3TT

PROJECT:
SIDE AND REAR EXTENSION

TITLE:
PROPOSED PLANS - SHEET 1

	DRAWN BY: CAD	DATE: MAY '26
SCALE: @A3 As indicated	DRAWING No: 04	REV: P1

0 GROUND FLOOR
1 : 75

1 FIRST FLOOR
1 : 75