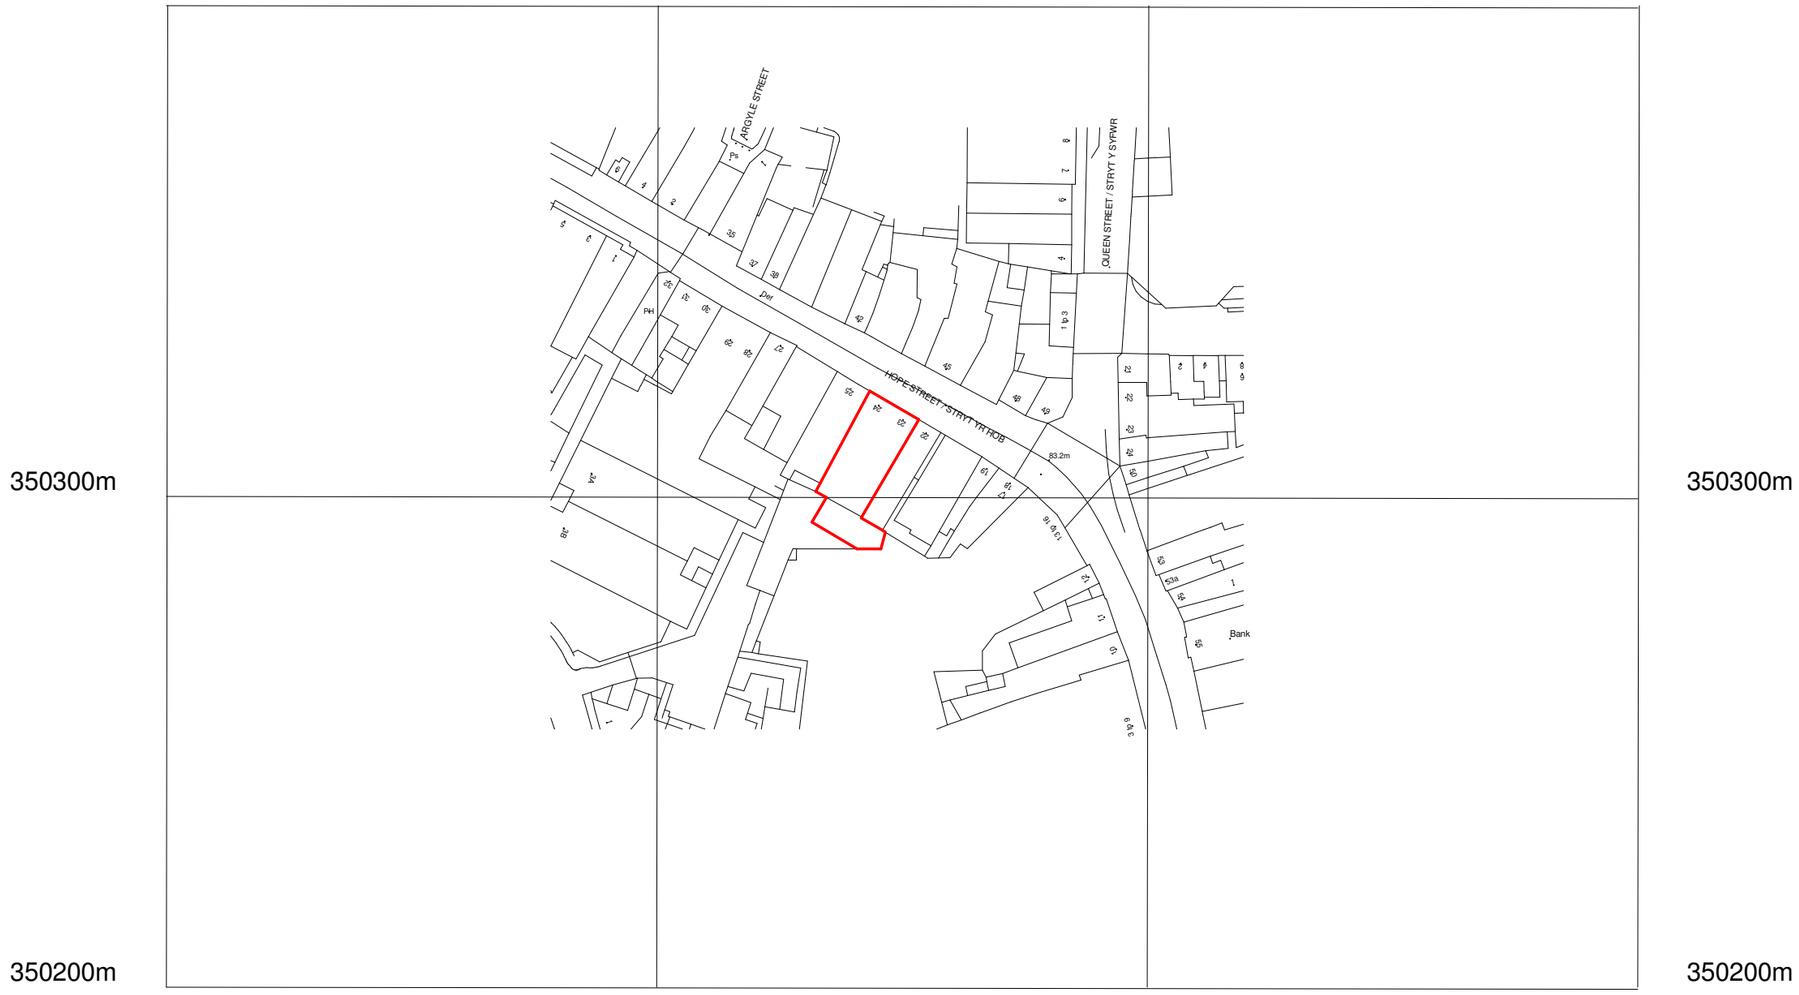


%%169Crown Copyright and database rights 2026 OS Licence no. AC0000849896

Location Plan

1 : 1250

0m 25m 50m 75m 100m 125m

ARKIFY

ARKIFY LTD.
36 Plas Tirion, Nant Parc,
Johnstown, Wrexham LL14 1UR
07543968690
geraint@arkify.uk
www.arkify.uk

Project:	23-24 Hope Street, Wrexham			
Title:	Location Plan			
Scale @ A3:	1 : 1250	Author: GE	Date:	09/06/26
Project Ref:	26-36	Drawing No: A001	Rev.	-