


New aluminium folding and sliding double glazed doors in existing opening with black powder coated finish.
No other changes to the exterior of the garage are proposed.

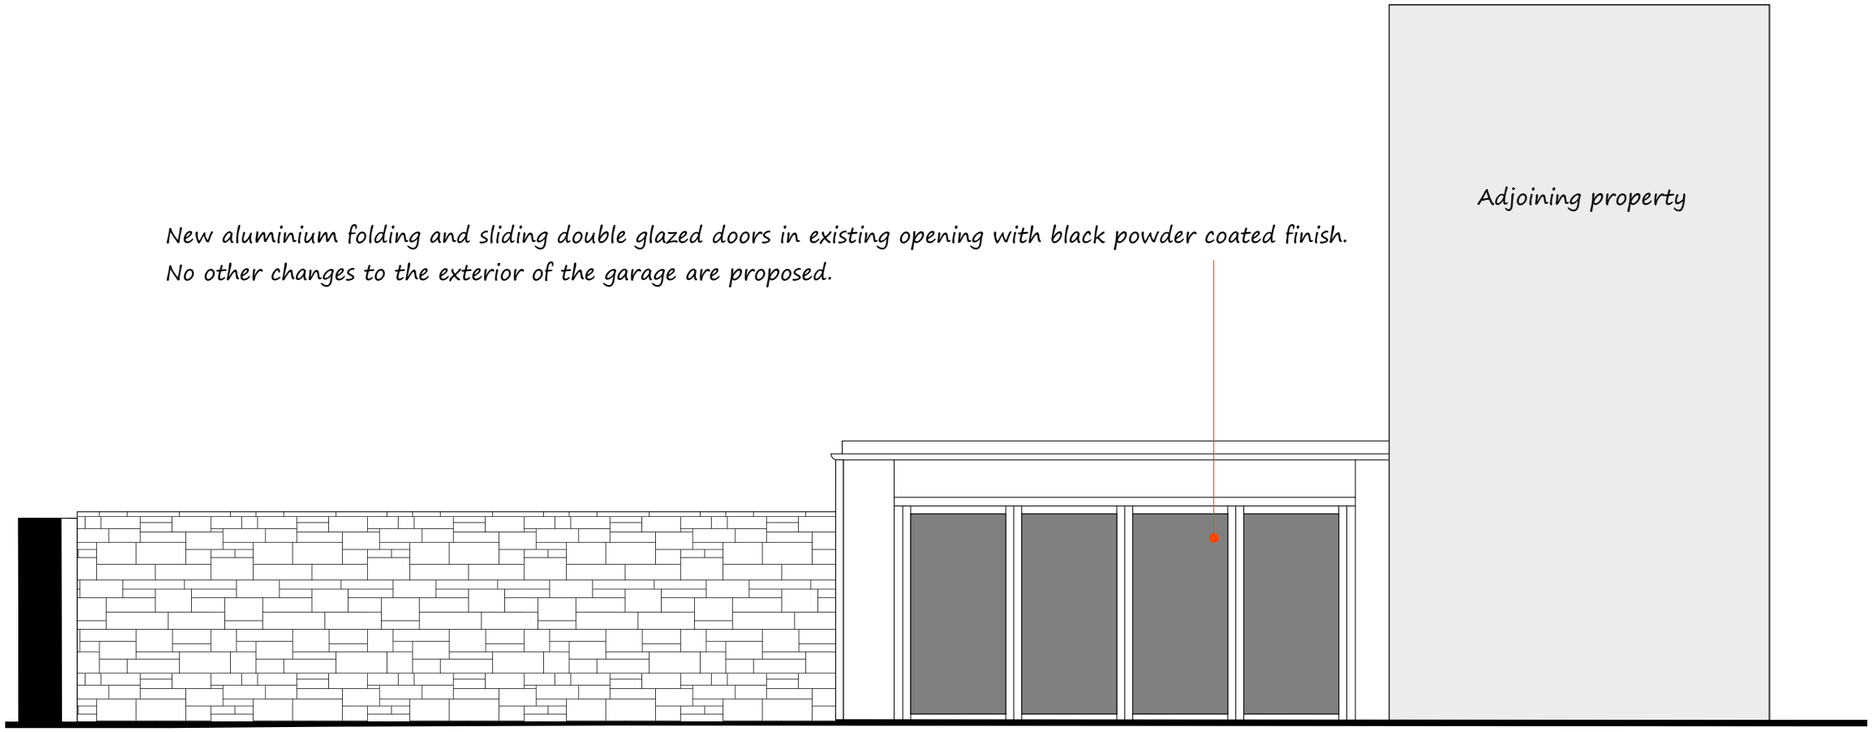

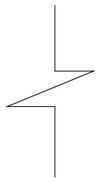

 



Nic holson Price Associates

Project

Achill

Author

LNJ

Checked By

TJN

Drawing Description

Garage as proposed

Drawing Number

DWG15

Date

May 2026

Scale

1mm : 50mm @ A3