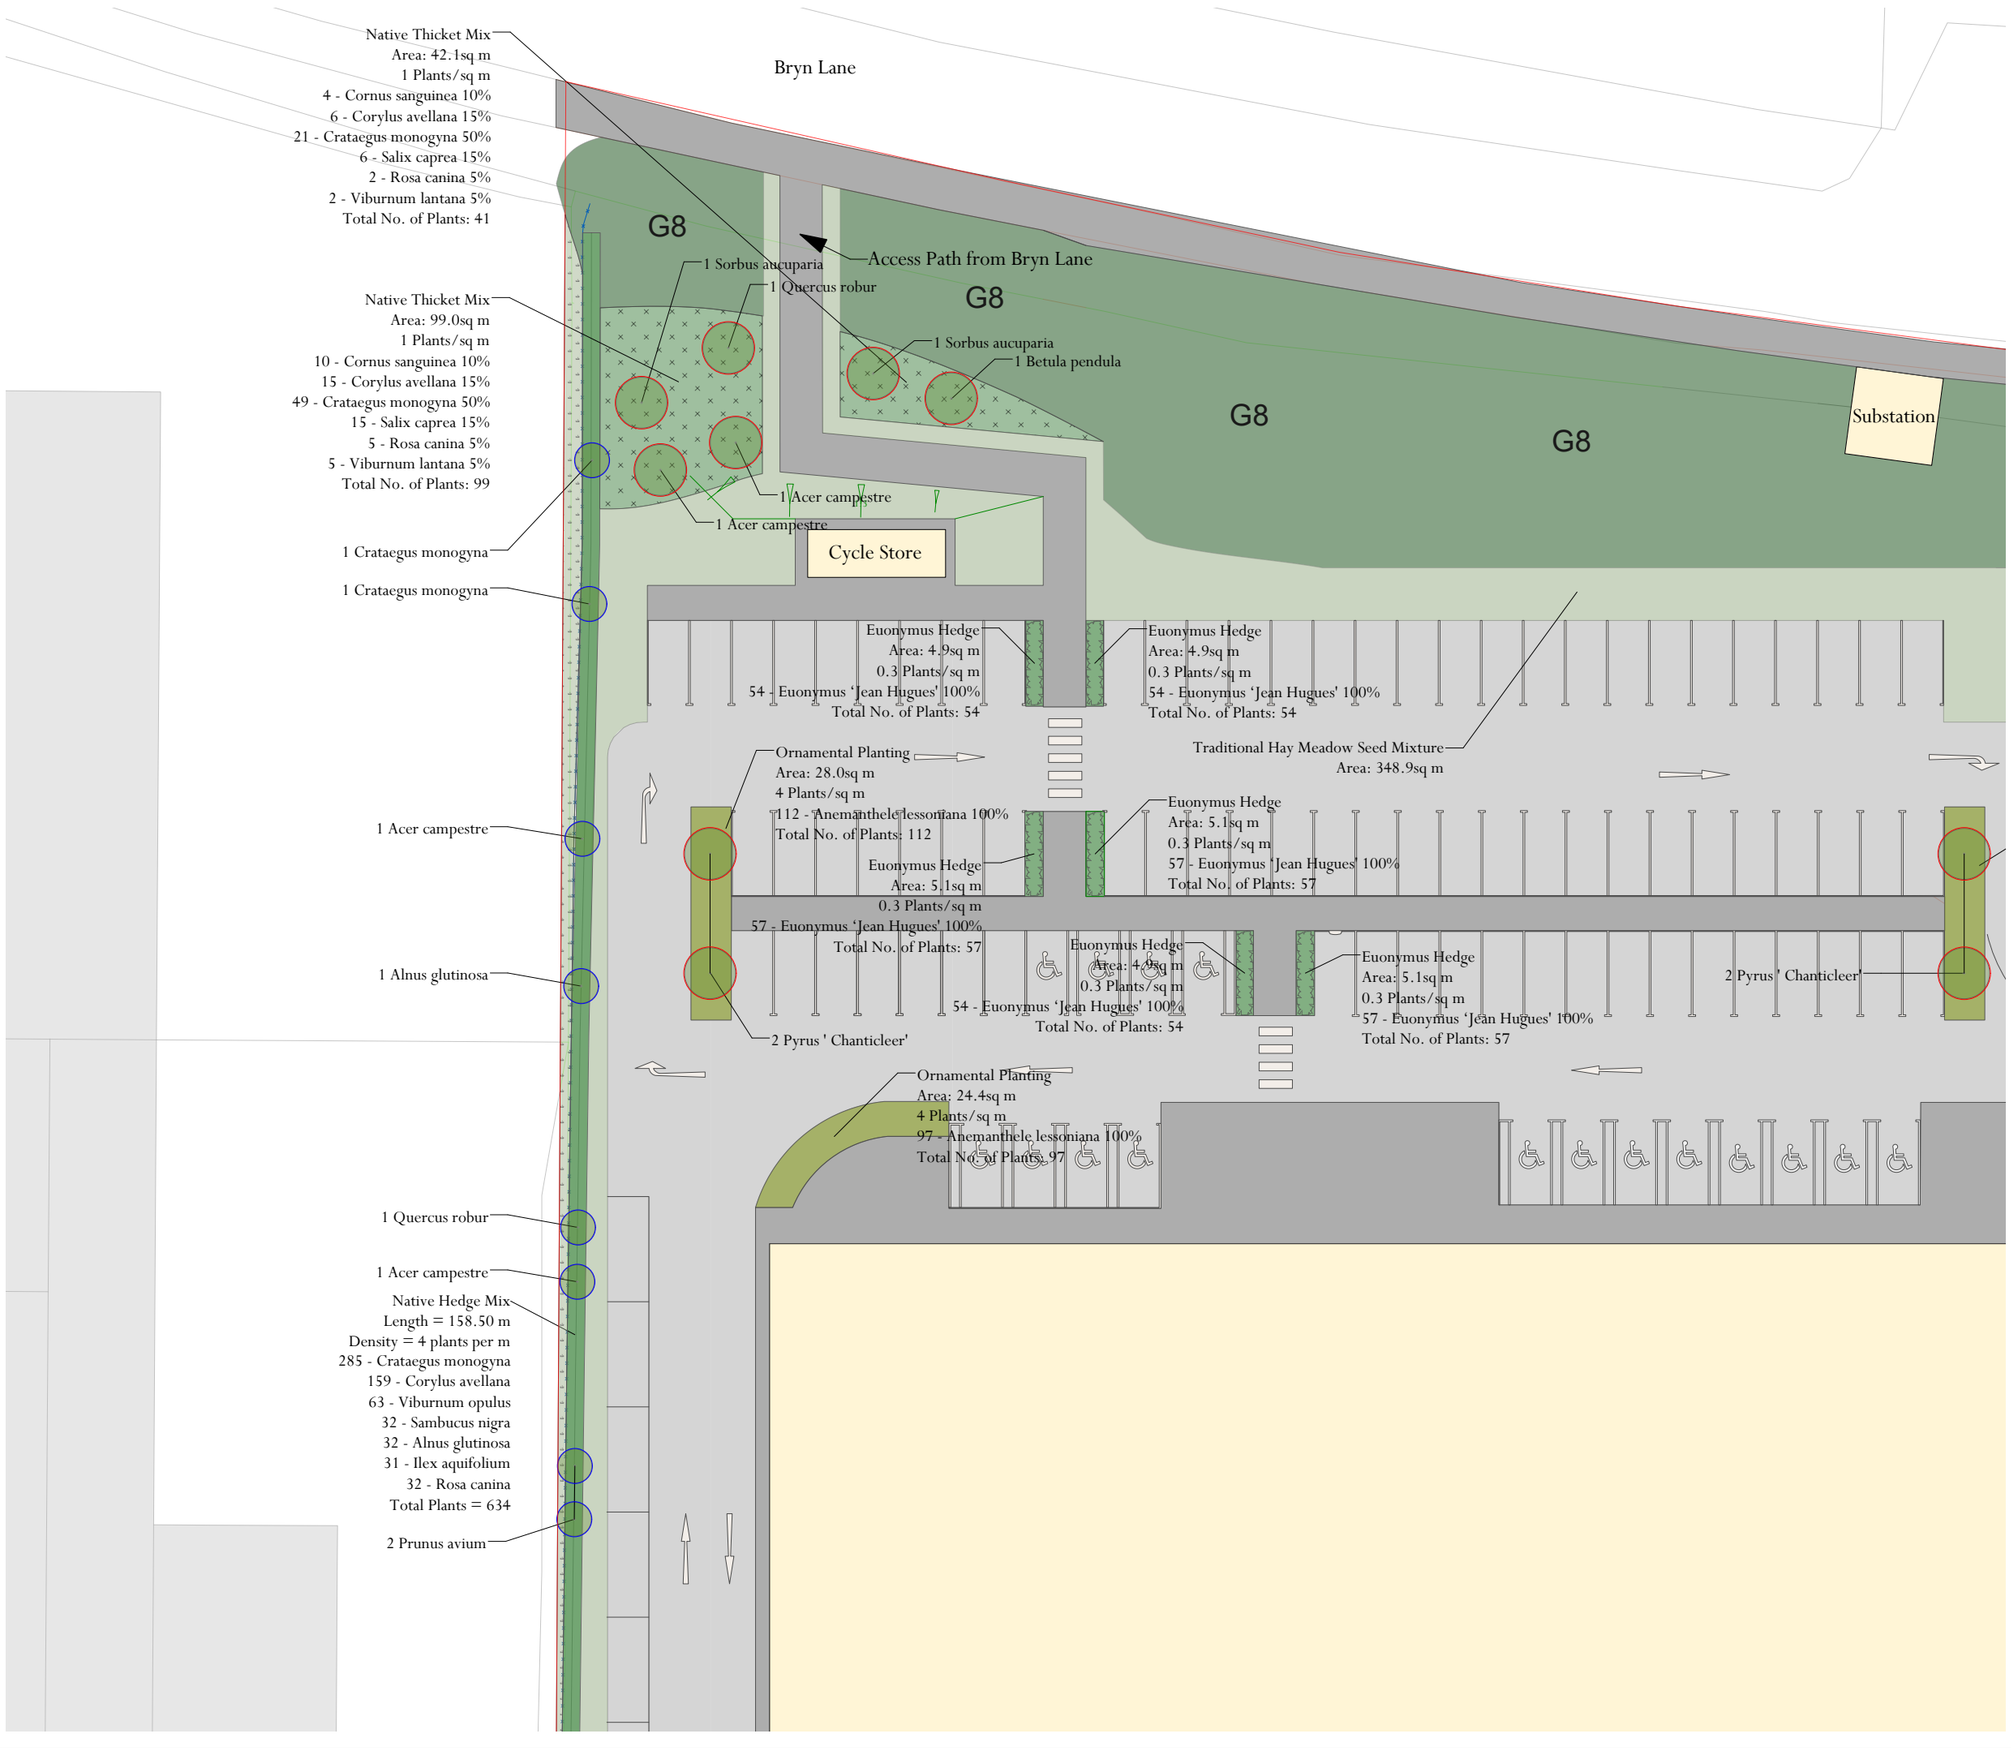


Key

- Proposed Buildings
- Existing Walls & other Structures
- Proposed Road
- Proposed Footpath/cycleway
- Proposed Retaining Wall
- Existing Palisade Fence
- Existing Chainlink Fence
- Existing Post & Rail Fence
- Existing fence inferred loaction
- Proposed Post & Rail Fence
- Existing Retained Tree
- Existing Tree Removed
- Proposed Tree - Light Standard
- Proposed Tree - Standard
- Proposed Log Pile
- Proposed Hibernacula
- Retained Trees & Scrub
- Proposed Native Scrub / Thicket
- Proposed Native Hedgrow
- Proposed Ornamental Hedgrow
- Retained Wild/meadow Grass
- Proposed Wild/meadow Grass
- Proposed Ornamental Planting
- Proposed Aquatic Marginal Grass Mix
- Proposed Aquatic Marginal Planting
- Proposed Wildlife Pool
- Existing Water Channel
- Proposed Slope / Bank / Gradient (1:3)
- Redline Boundary

N

0m 5m 10m 15m 20m

1:350

28/01/2026	4		Revised Layout and minor planting specification changes
20/01/2026	3	CB	Building Layout Update
26/11/2024	2	CB	Post & Rail fence changes

Date	Original size	Scale	Drawn by	Checked by	Rev
03/02/2026	A3	1:350	CB	JK	V6

Drawing no
1059-01-NLD.151 Bryn Lane South

Status
S4

Drawing Title
Soft Landscape Design

Sheet Name
Inset 3

Location
Bryn Lane South, Wrexham

Client name
Net World Sports

Nicholsons is a trading name of Nicholsons Nurseries Ltd. The Park, North Aston, Bicester, Oxfordshire. OX25 6HL.
T +44 (0)1869 340342 www.nicholsonsgb.com | Company No. 04820053

NICHOLSONS