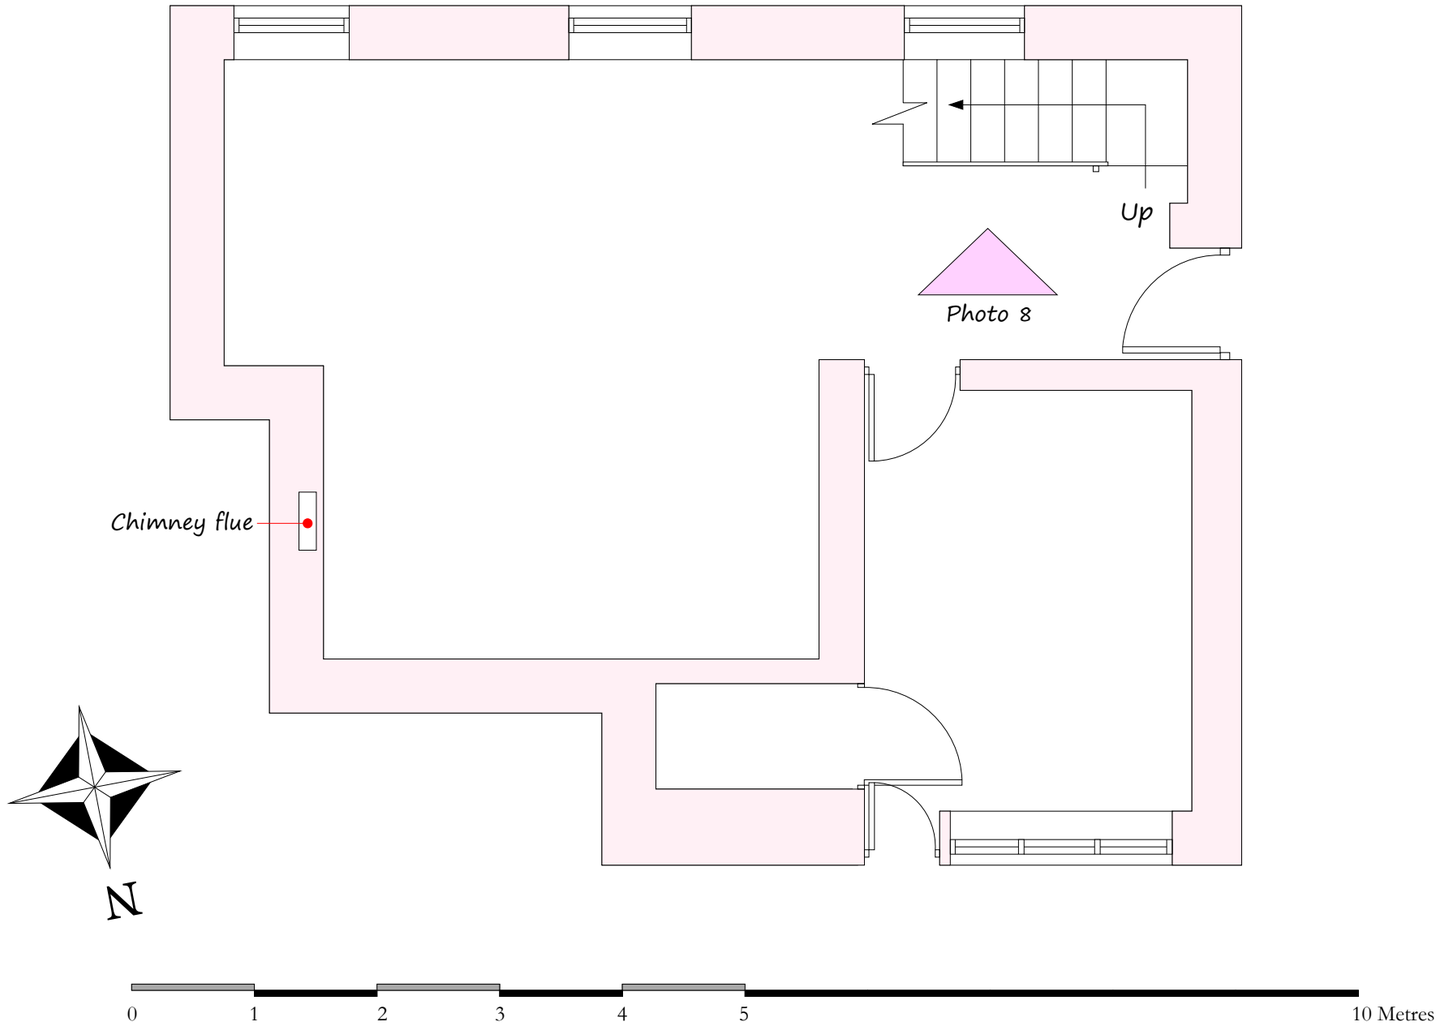


Nic holson Price Associates

Project

Achill

Author

LNJ

Checked By

TJN

Drawing Description

Ground floor as existing

Drawing Number

DWG4

Date

May 2026

Scale

1mm : 50mm @ A3