
Site Location Plan

1 : 1250

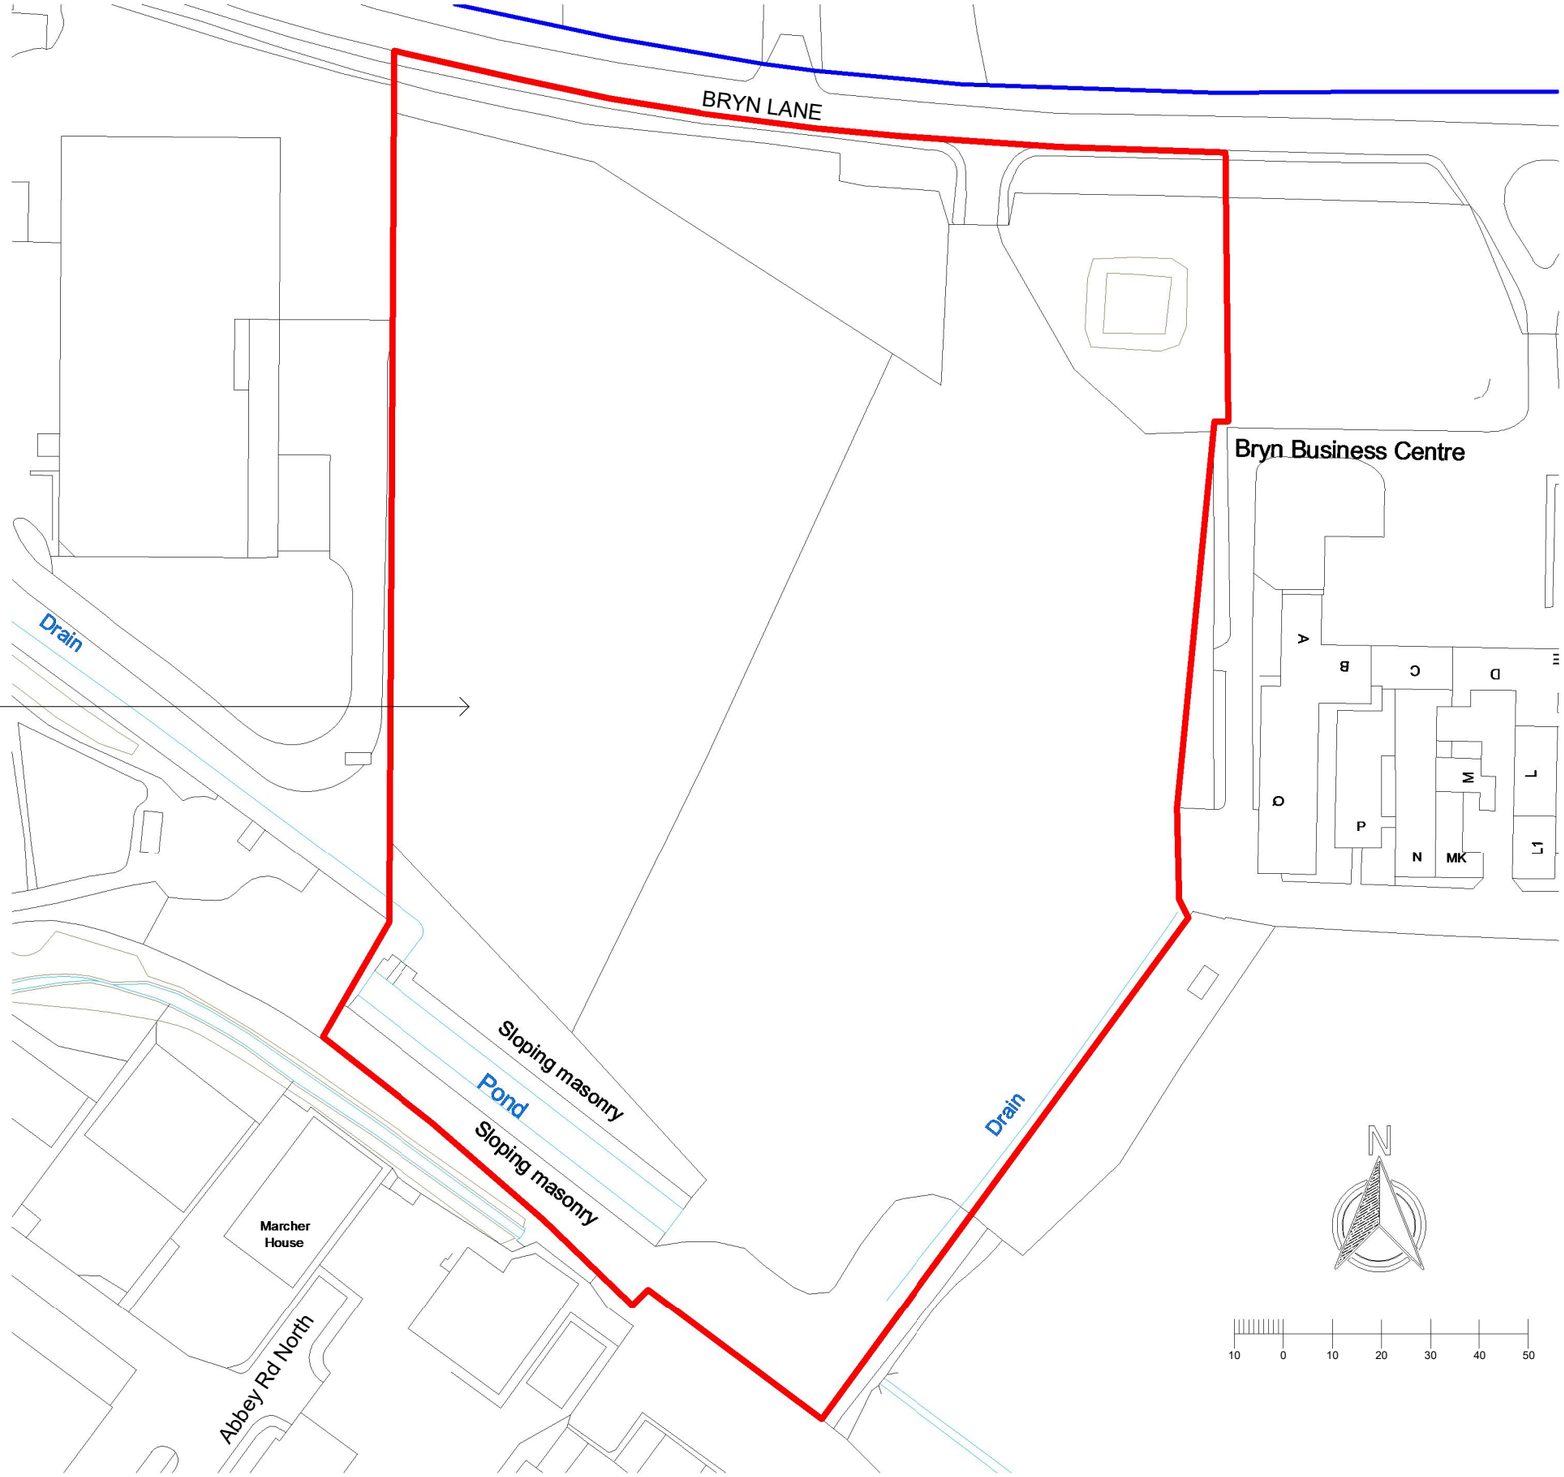

PACE | ARCHITECTURE

Commercial ▪ Residential ▪ Housing

RIBA | Royal Institute of British Architects | arb

neil@pace-architecture.co.uk | 07964736546

www.pace-architecture.co.uk

No.	Description	Date
A	LER ADJUSTED	14.10.24
B	CLIENT UPDATED	01.12.24
C	MAP EXTENDED	17.12.24

PROJECT: LAND SOUTH	ADDRESS: Bryn Lane, Wrexham Industrial Estate	CLIENT: Mauna Kea Limited	
		Date: 30.09.24	Project number: 2042 / Scale (@ A3): 1 : 1250
DESCRIPTION: New Industrial / Commercial Unit	SHEET: Site Location Plan	Drawn by: NC	DRAWING NUMBER: 2042 . P . 001(C) / REV
		Checked by: AC	

17/12/2024 16:25:02