
Fron Uchaf Solar Panels

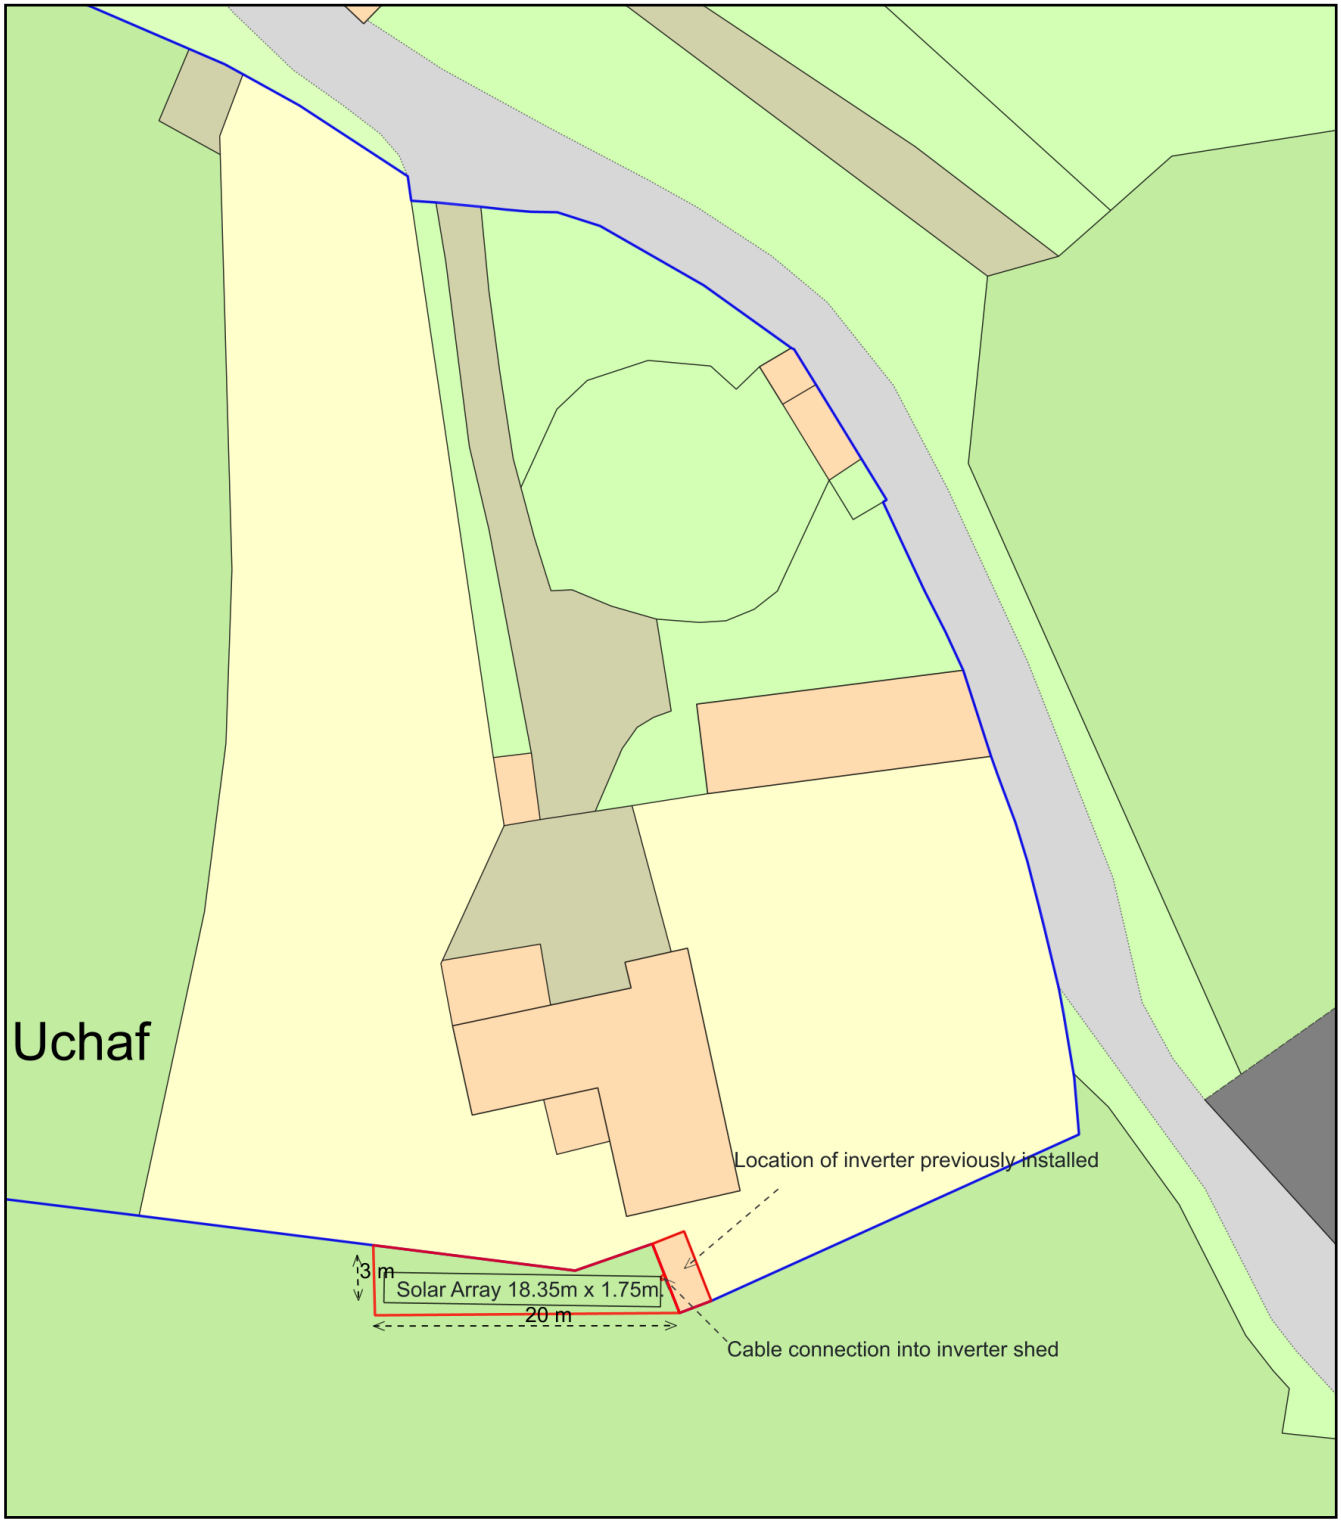

0 20
Metres

N

ReQuestaPlan

Plan Produced for: Evan Wallace

Date Produced: 11 Jun 2026

Plan Reference Number: TQRQM26162170936247

Scale: 1:500 @ A4

© Crown copyright and database rights 2025 OS 100042766