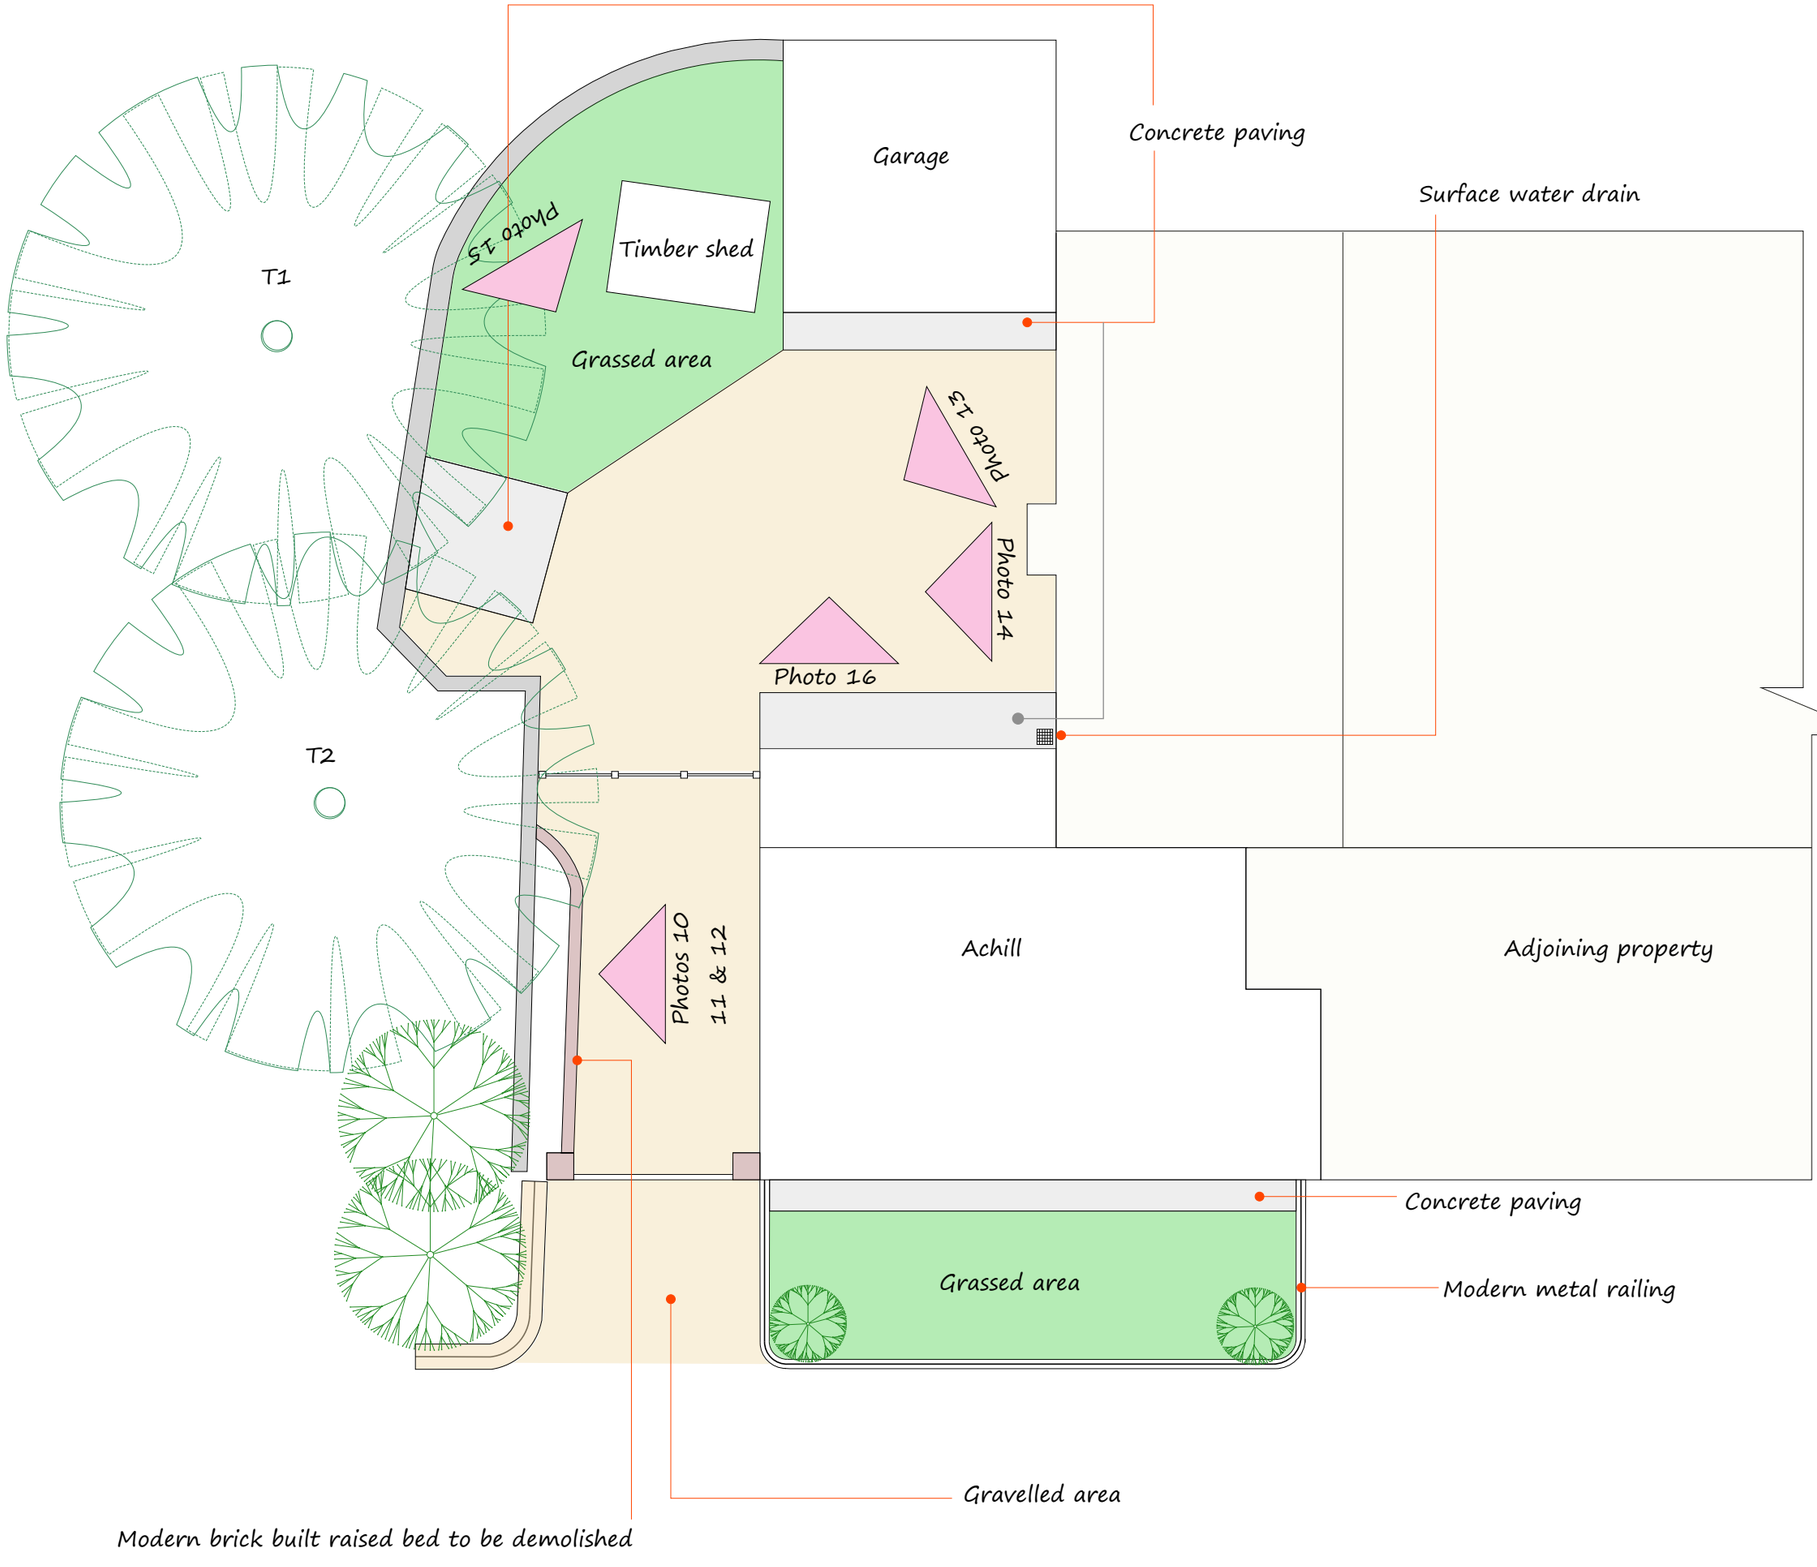


Nic holson Price Associates

Project

Achill

Author

LNJ

Checked By

TJN

Drawing Description

Plan view as existing (external)

Drawing Number

DWG7

Date

May 2026

Scale

1mm : 100mm @ A3