

External view

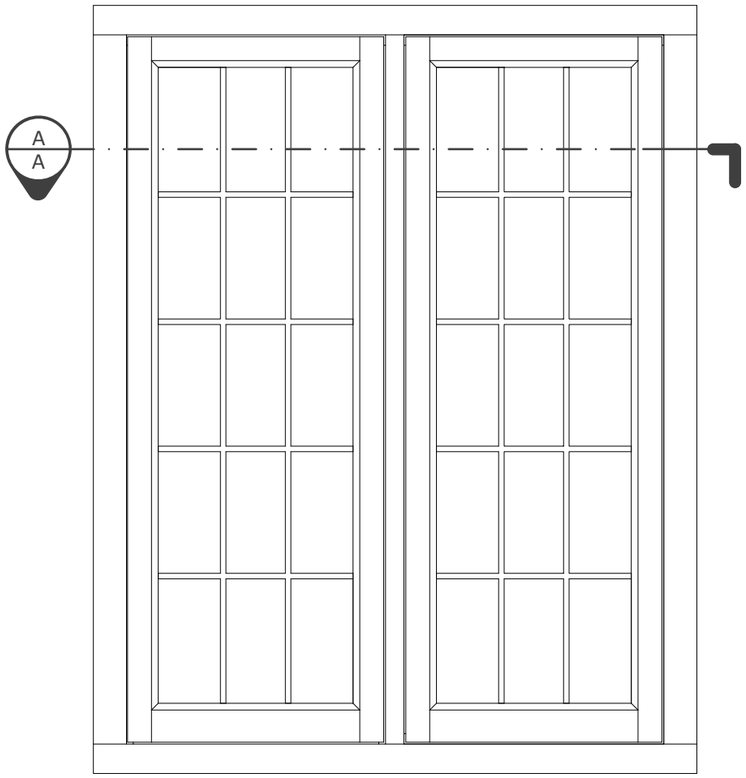


Internal view

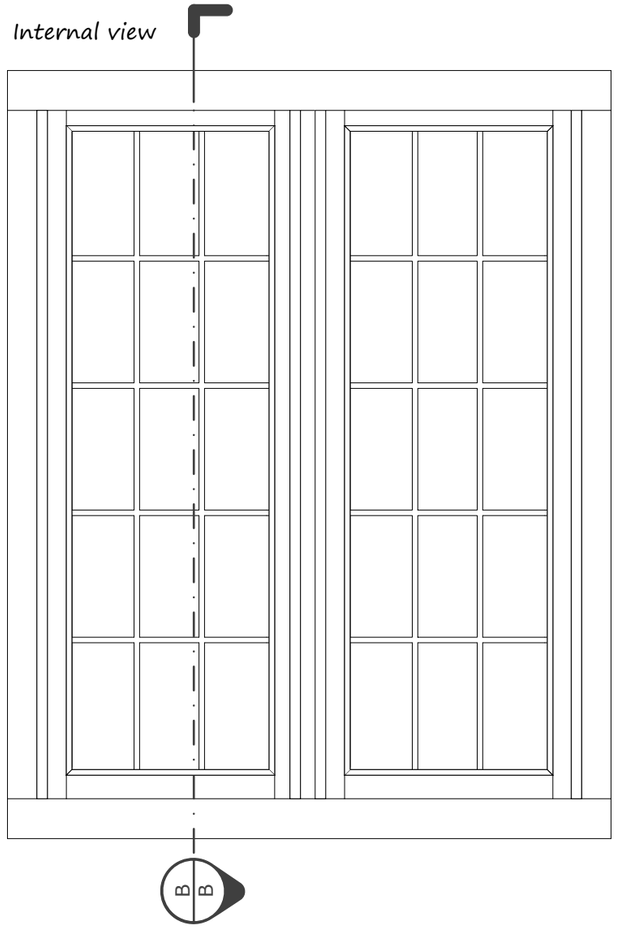


New hardwood frames and casements with slimline 12mm sealed double glazed units and applied lead to glazing externally. Painted finish, colour TBC. Glazing secured with putty.

Section AA

Scale 1mm:5mm @A3

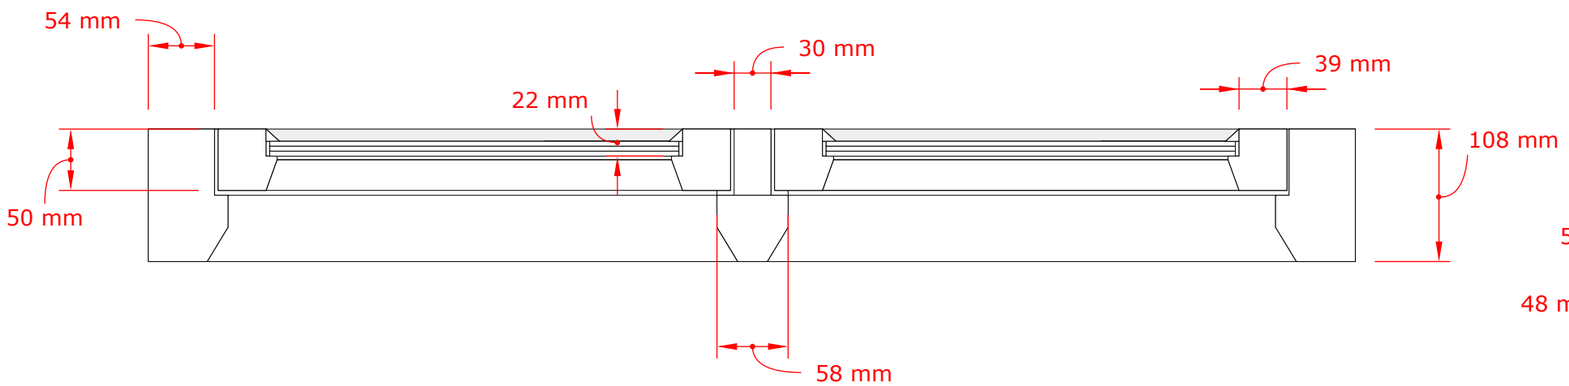

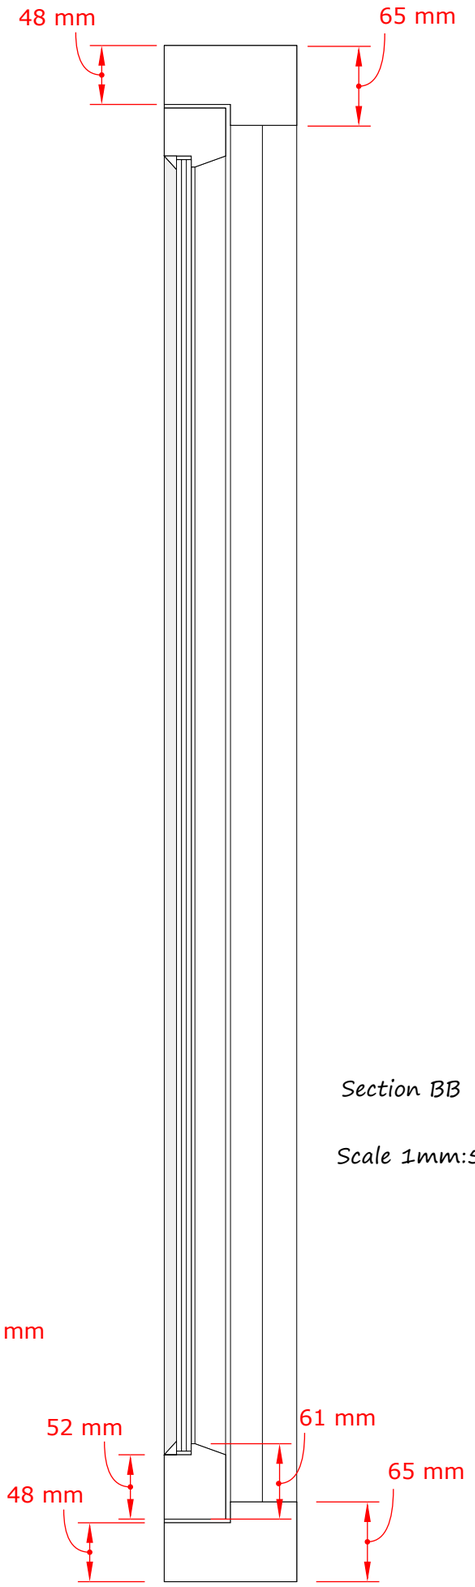

Section BB

Scale 1mm:5mm @ A3

Do not scale from this drawing. All dimensions are to be checked and verified on site by the contractor, joiner, stair manufacturer or specialist fabricator before manufacture, ordering or commencement of works. The finished works are to correspond with the approved drawings in appearance, proportions, materials, profiles, mouldings, glazing pattern,finish and visual character. Any discrepancy or proposed variation must be referred to the designer and, where relevant, agreed with the local planning authority before manufacture or installation.

Nic holson Price Associates

Project

Achill

Author

LNJ

Checked By

TJN

Drawing Description

Window details, as proposed

Drawing Number

DWG18

Date

May 2026

Scale

1mm : 50mm @ A3