
DWG 1.

PLAN - ACCESS AND VISIBILITY

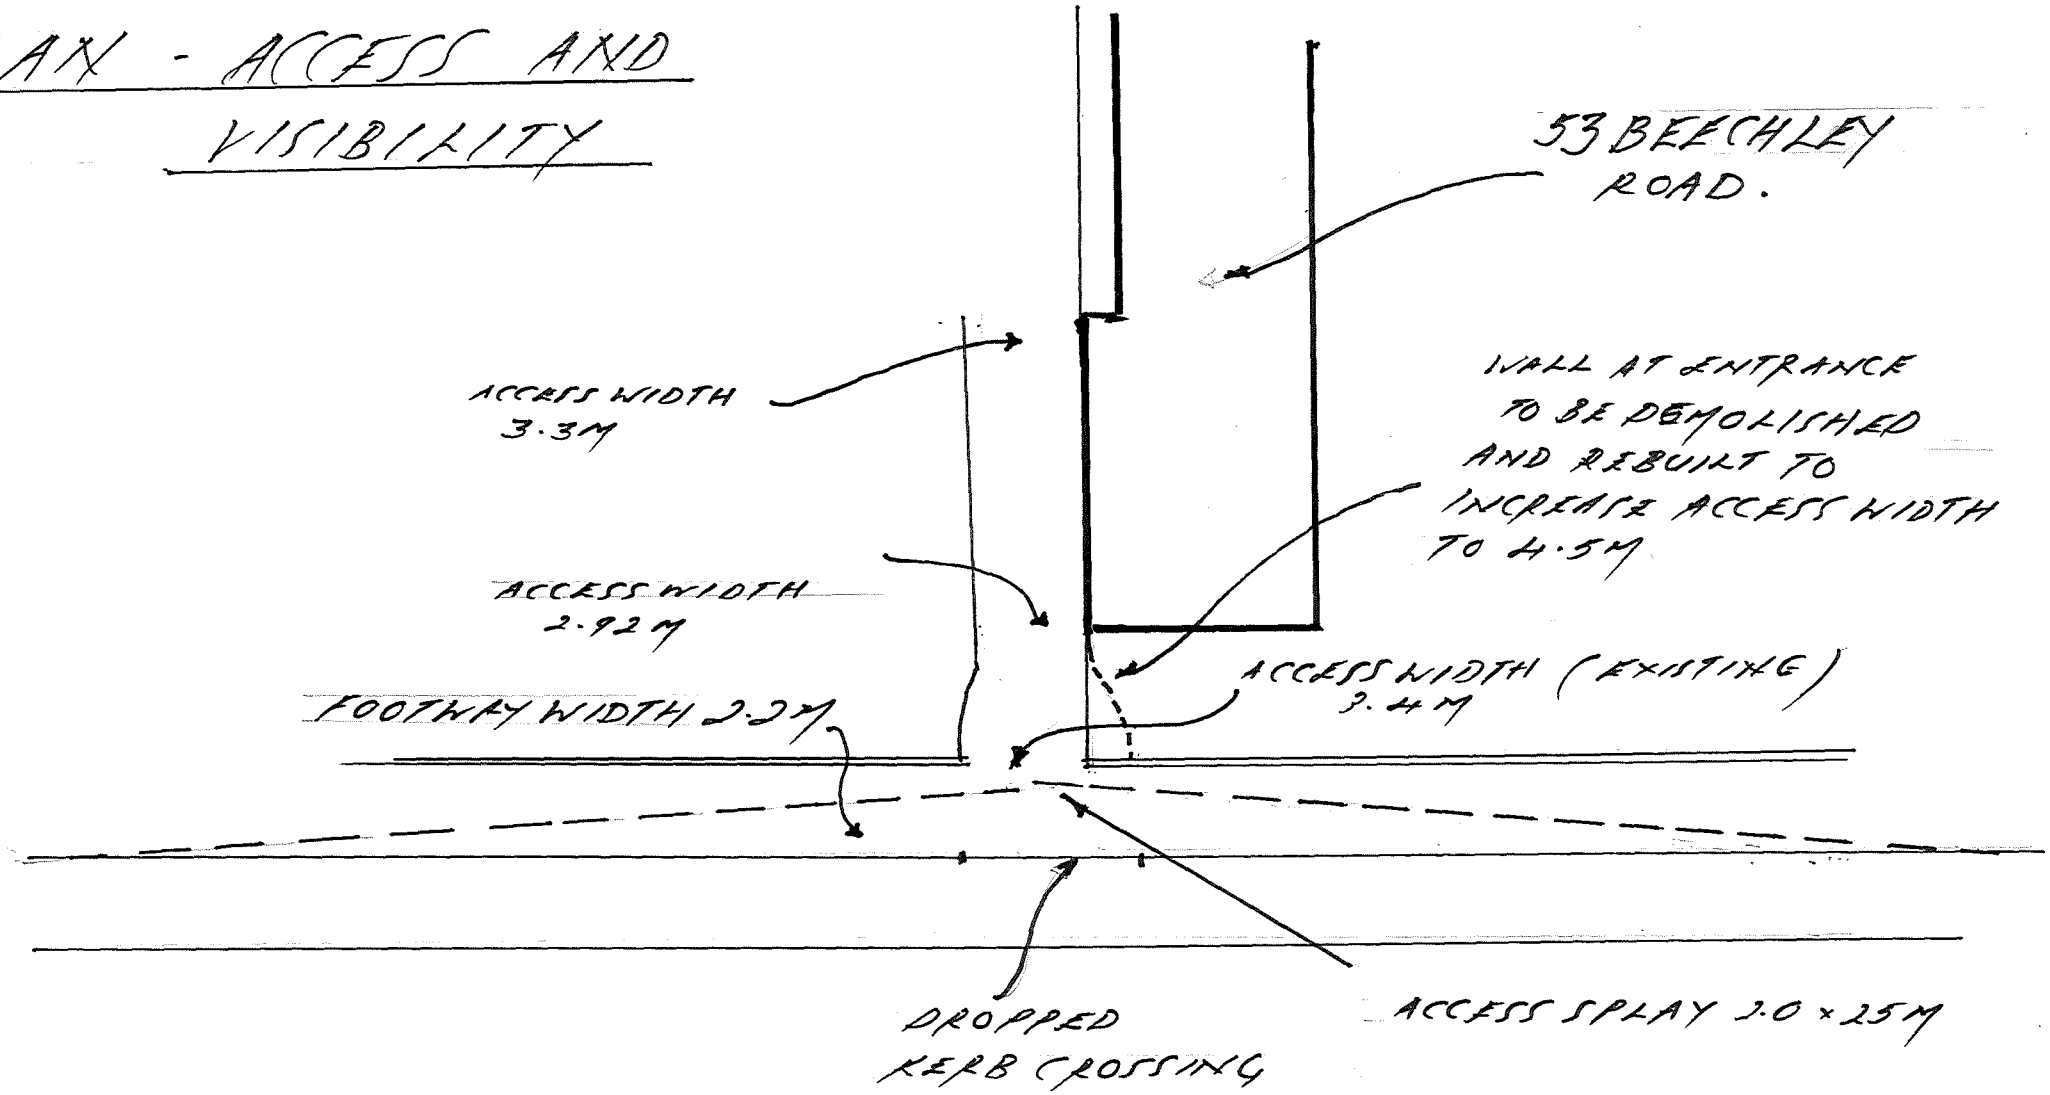


NOTES.

1. ACCESS TO BE SURFACED WITH HARD BOUND MATERIALS FOR A DISTHANCE OF 5M BEHIND CARRIAGEWAY
2. NO GATES TO BE ERECTED ACROSS ACCESS.
3. ACO - DRAIN TO BE INSTALLED ACROSS ACCESS

SCALE 1:200

DWG 2

PLAN - EXISTING PARKING ARRANGEMENTS.

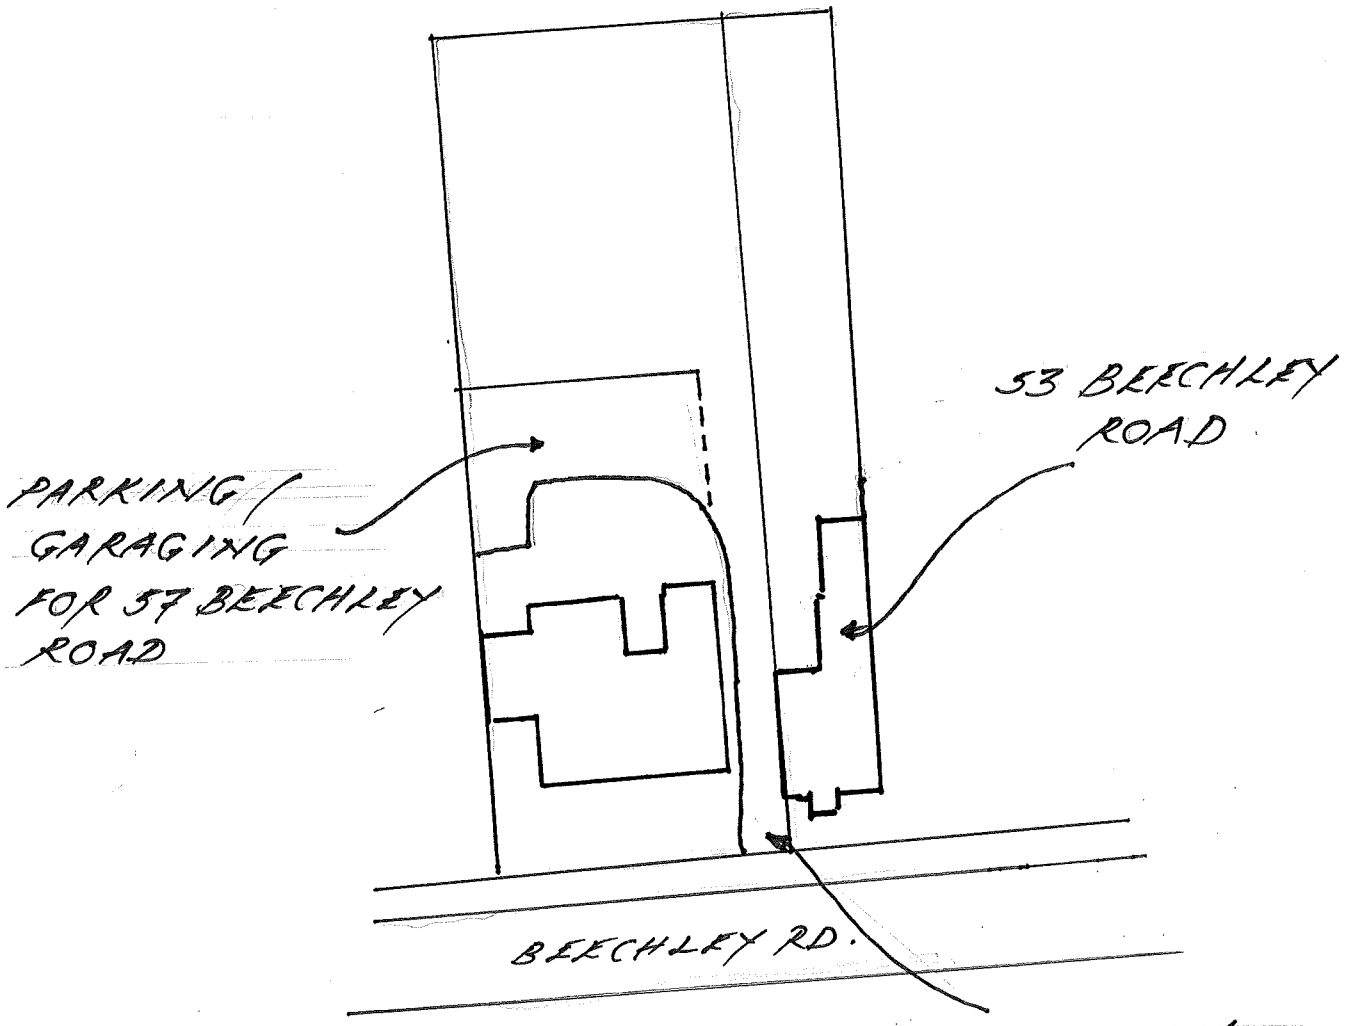


N.B. PROPERTIES 53 & 55 BEECHLEY ROAD HAVE ON-STREET PARKING ONLY. ABILITY TO PARK ON APPLICATION SITE OCCURRED AFTER AQUISITION / PURCHASE.

SCALE 1:500

INDICATIVE LAYOUT

DWG3

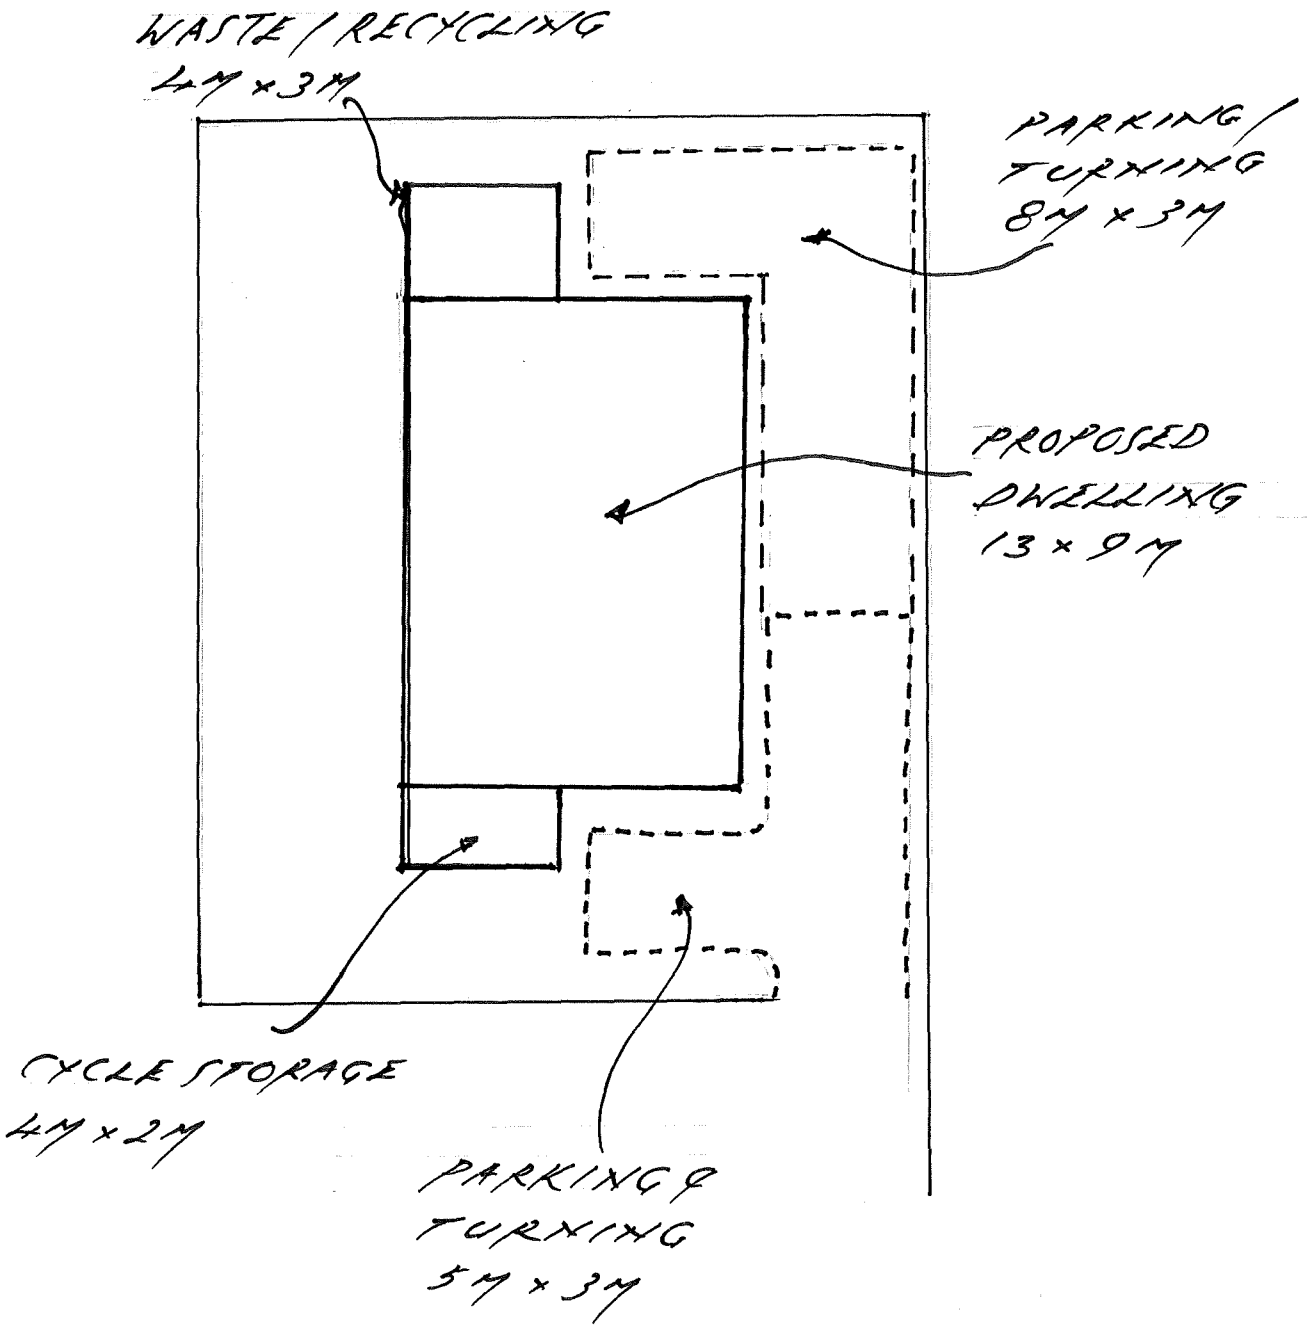

SCALE 1:200