

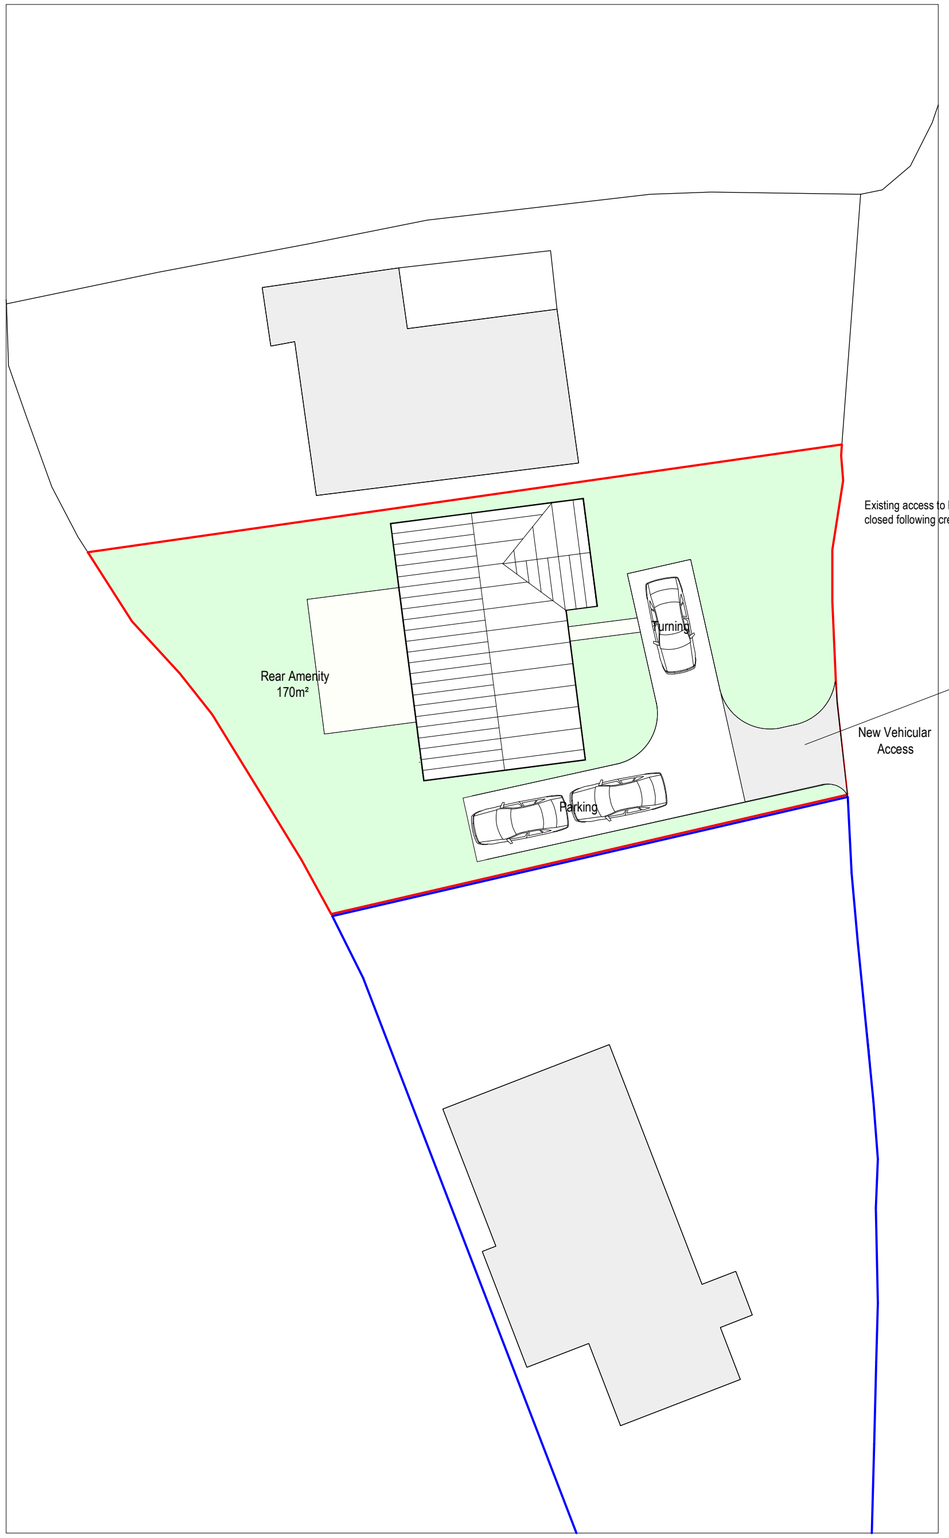


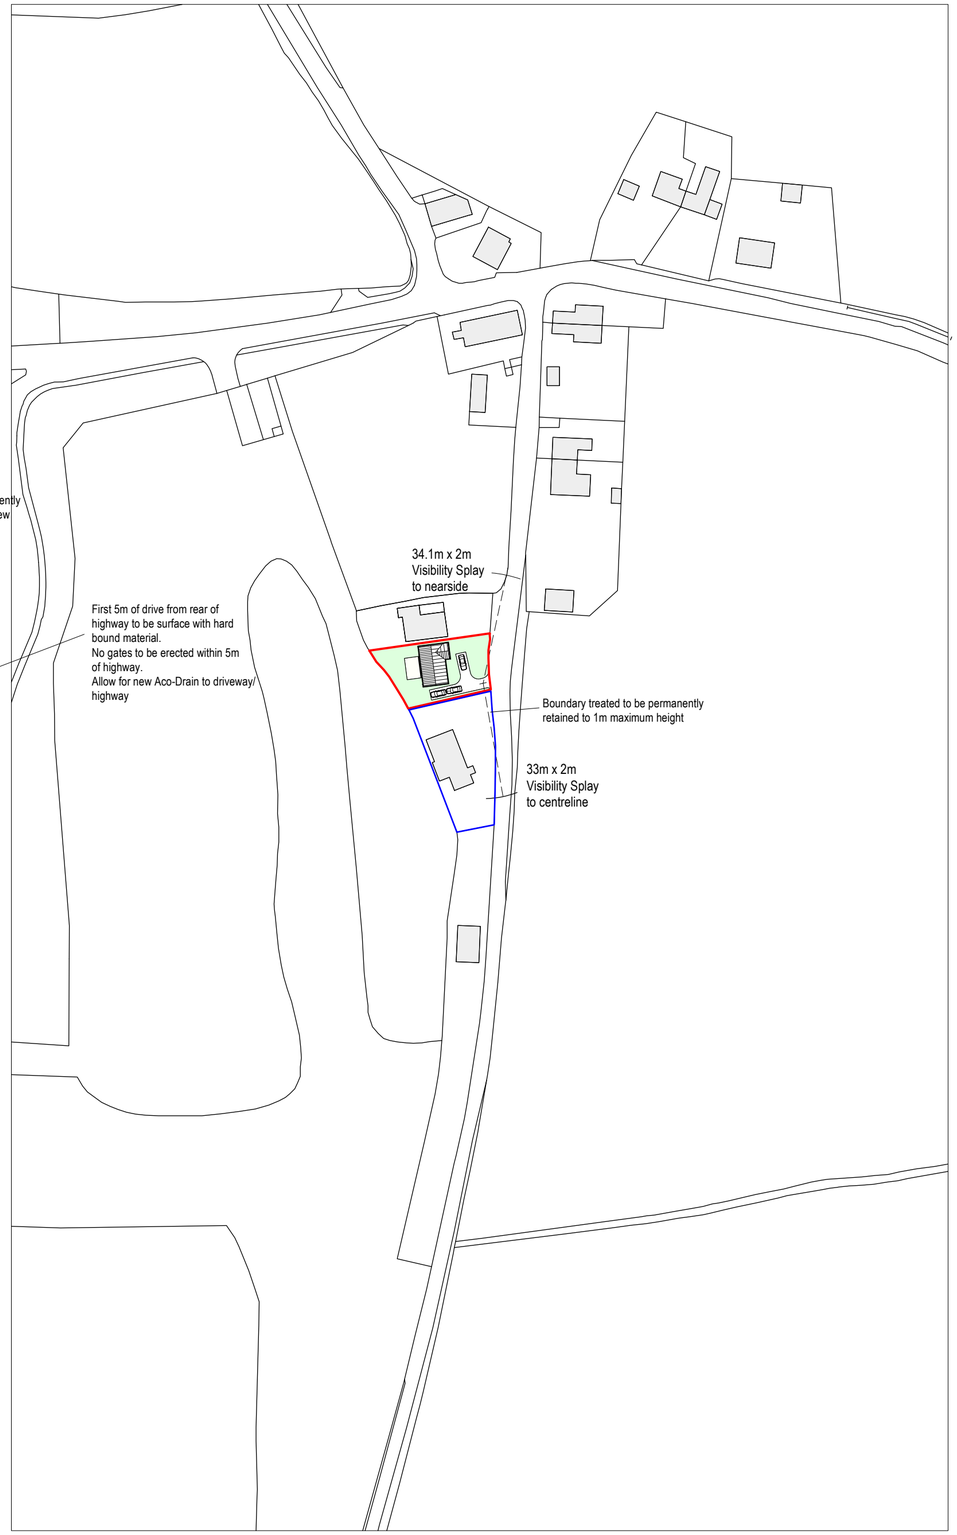

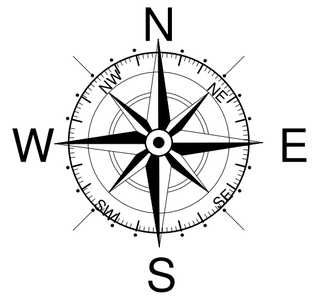

Key

- Surrounding Buildings
- Application Site
- Land owned by applicant

Dwelling

Building Parameter	Minimum (mm)	Maximum (mm)
Depth	7550	9000
Width	12000	12000
Height	4250	4760

Rev	Date	Detail	Initial
A	06/26	Highway amends	SIH

Project:

Outline planning for residential dwelling on land at
Green Lane, Halton, Chirk

Title:
Planning:
Site and Location

Scale: (A2)
1:200
& 1:1250

Drawn By:
S Hatherall

Date:
June 2025

Drawing No:
1011/001

Sheet:
1 of 1

blueprint
architectural services

partner LABC

Office 3K4,
Redwither Business Tower,
Wrexham. LL13 9XT
Tel: 01978 356500
www.blueprintarchitectural.com

© copyright all rights reserved