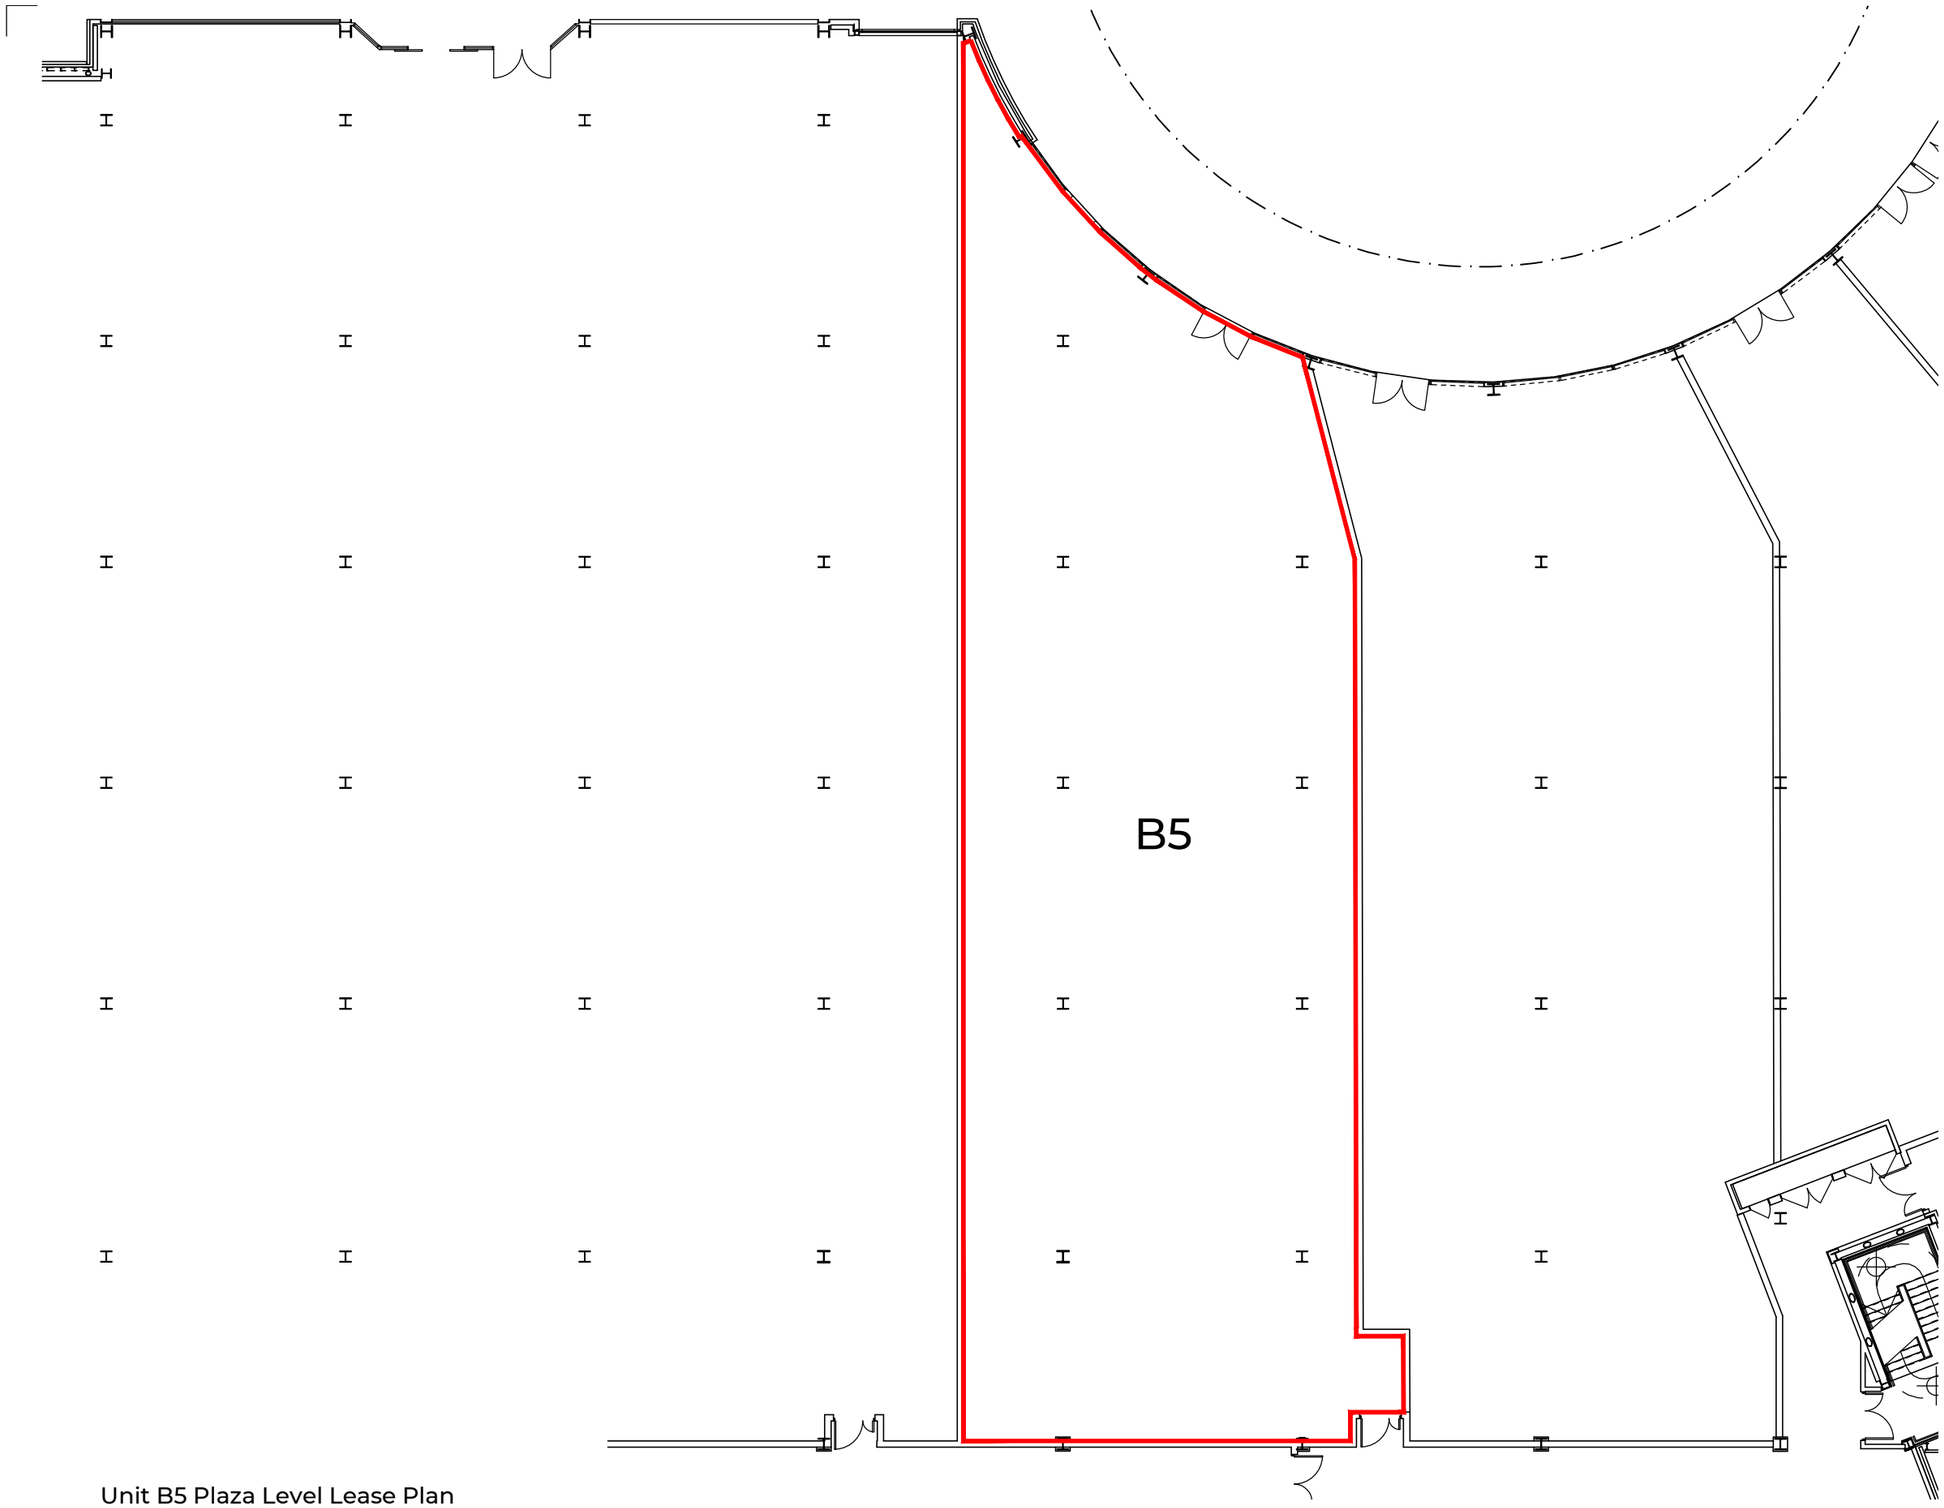


Unit B5 Plaza Level Lease Plan
1:200@A3

A3

Rev	Description	By	Date

0 2 4 6 8 10m
Scale - 1:200

Contract / Project name
EAGLES MEADOW SHOPPING CENTRE, WREXHAM

Client name
WREXHAM SHOPPING MALL LIMITED

Drawing title
UNIT B5 - PLAZA LEVEL LEASE PLAN

Drawn by	Approved	Date
JHG	----	MAR '26

Project Number	Scale
----	1:200 @ A3

Drawing Number	Revision
BC-EM-B5-A09-001	

THE LIGHTWELL
61-63 BROWN ST
MANCHESTER
M2 2JG

0161 359 4313
enquiries@bcconsultancy.co.uk

BLACK CAT
BUILDING CONSULTANCY

Layouts shown were supplied by a 3rd party; Black Cat Building Consultancy therefore take no responsibility for the accuracy or information taken from them.

This drawing is copyright and remains the property of Black Cat Building Consultancy / All drawings are to be read in conjunction with all accompanying information / All dimensions must be checked and verified on site before commencing any work or producing drawings / Any discrepancies found should be immediately notified to Black Cat Building Consultancy / Once drawing is in general circulation Black Cat Building Consultancy take no responsibility for the accuracy or information taken from them.