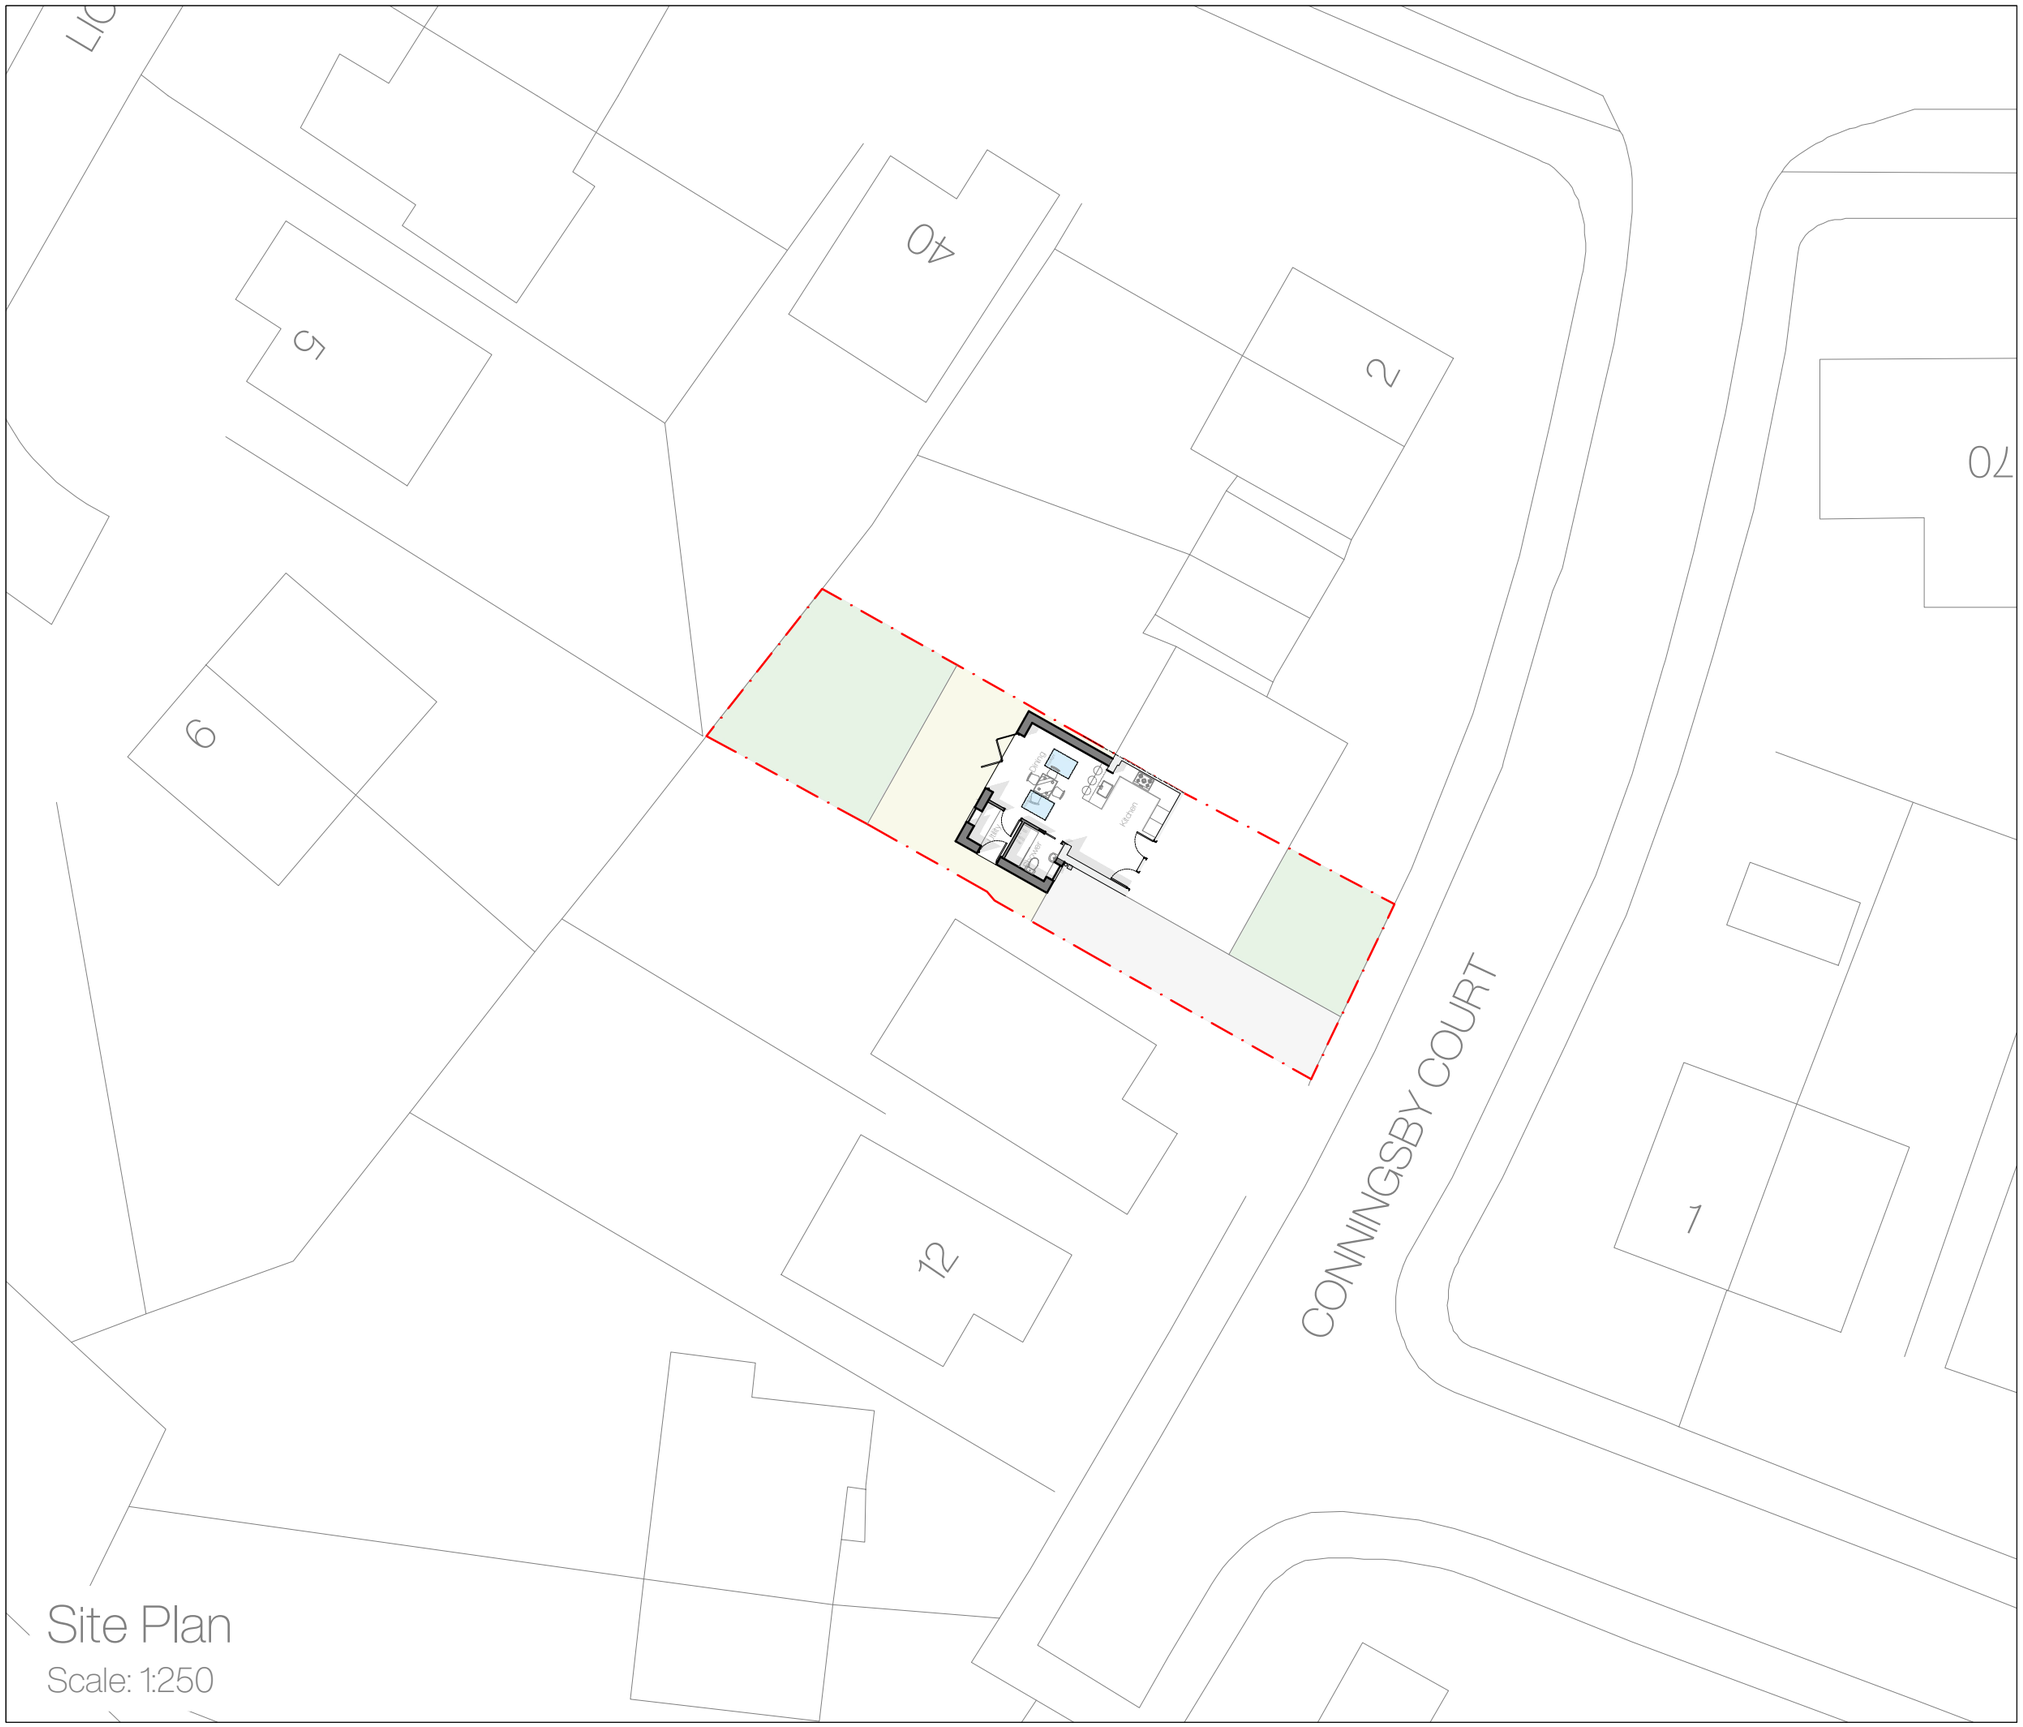


Landscaping is indicative only.

N

Site Plan Key

Application Site

8 Conningsby Court,
Wrexham,
LL13 9QW

Rev	Notes	Date
a	Design amends	04.2026

Proposed | Site Plan

September 2025

A3

K01.3.003

1 - 2

DO NOT SCALE FROM THIS DRAWING. ALL DIMENSIONS TO BE CONFIRMED ON SITE PRIOR TO FABRICATION BY THE CONTRACTOR. DRAWINGS TO BE READ IN CONJUNCTION WITH ANY REFERENCED DOCUMENTATION. PLANS NOT TO BE REPRODUCED WITHOUT THE PRIOR CONFIRMATION FROM THE DESIGN TEAM.

©