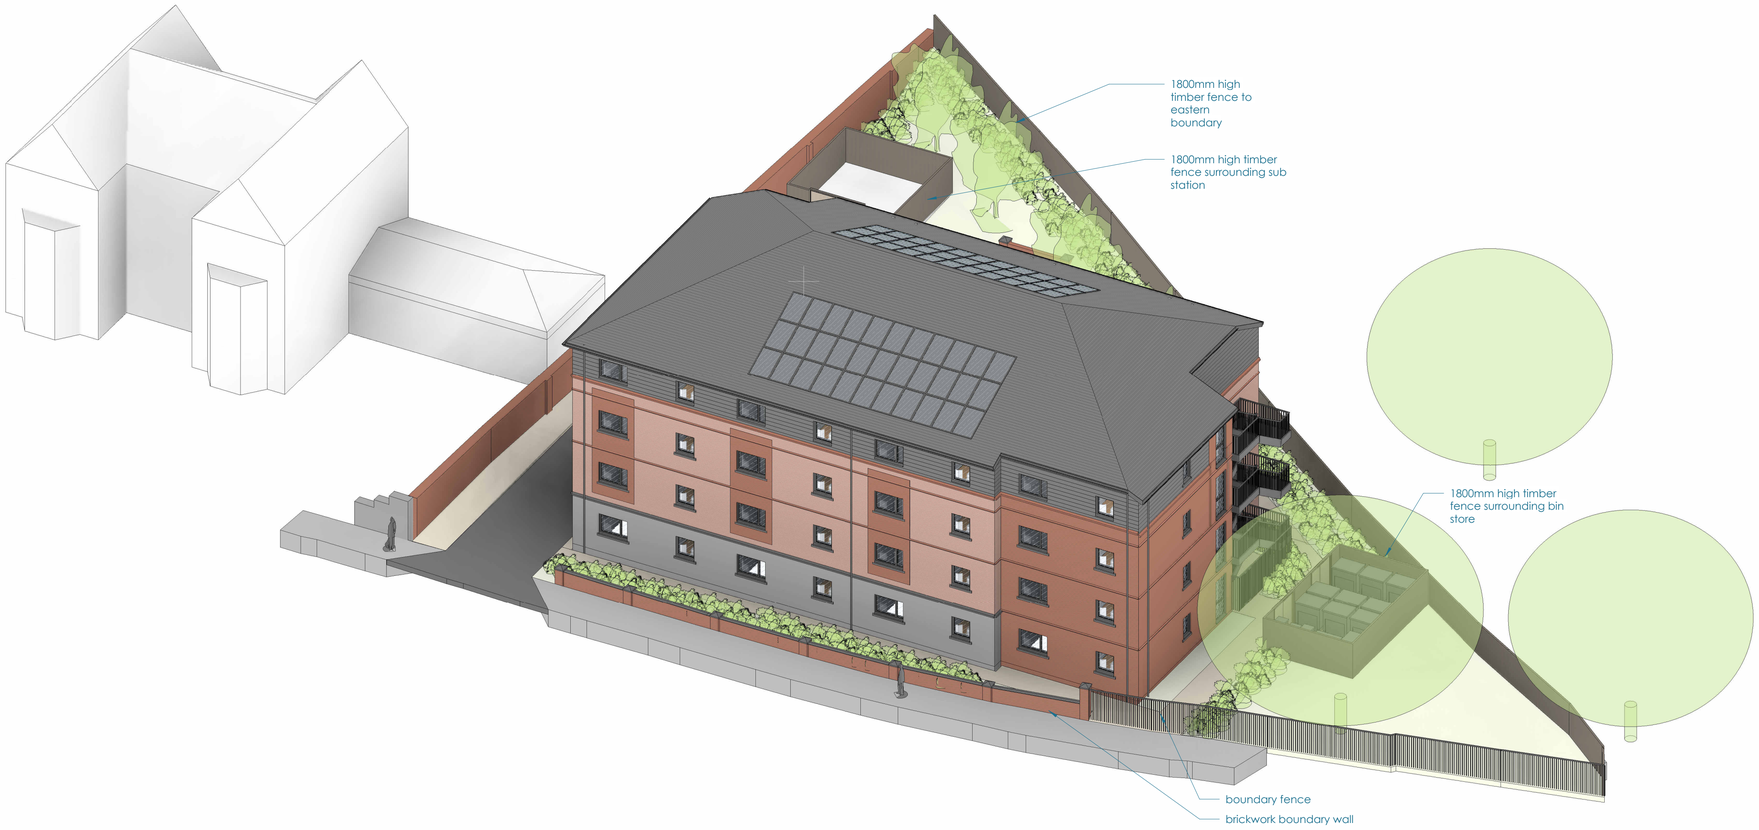


1 **SOUTH WEST AXO**

10mm 50 100 200

13/05/2026 11:37:00

cartref workstage 3

for construction
for approval
for discussion
drawing status

Revision	Description	Date of Revision	Issued by
J	cant brick added to elevation. shared for planning	2026.05.13	AJR
H	bin store adjusted and bin allocation shown	2026.01.07	AJR
G	pedestrian visibility splay shown. boundary wall adjusted to suit	2025.10.23	AJR
F	boundary wall, fence and railing shown	2025.06.07	AJR
E	car park retaining walls and timber fencing shown. 2 meter high fence and gate around escape stair	2025.06.01	AJR
D	shared for approval	2025.05.30	AJR
C	revised and issued for comment/ review	2025.04.14	AJR
B	revised following client meeting	2025.01.29	AJR
A	issued for discussion	2025.01.27	AJR

creu
www.creuarchitecture.com

Project name C527 **Drawing No** 008 **Revision** J

© copyright reserved by creu ltd. this drawing has been produced for this project and is not intended for use by any other person or for any other purpose. check dimension bar top left before scaling. all dims should be checked on site and discrepencies reported.

Project: 2 CHESTER STREET, WREXHAM

Sheet name: PROPOSED SITE SOUTH WEST AXO

Scale@A1:

Date: 2025.01.27