
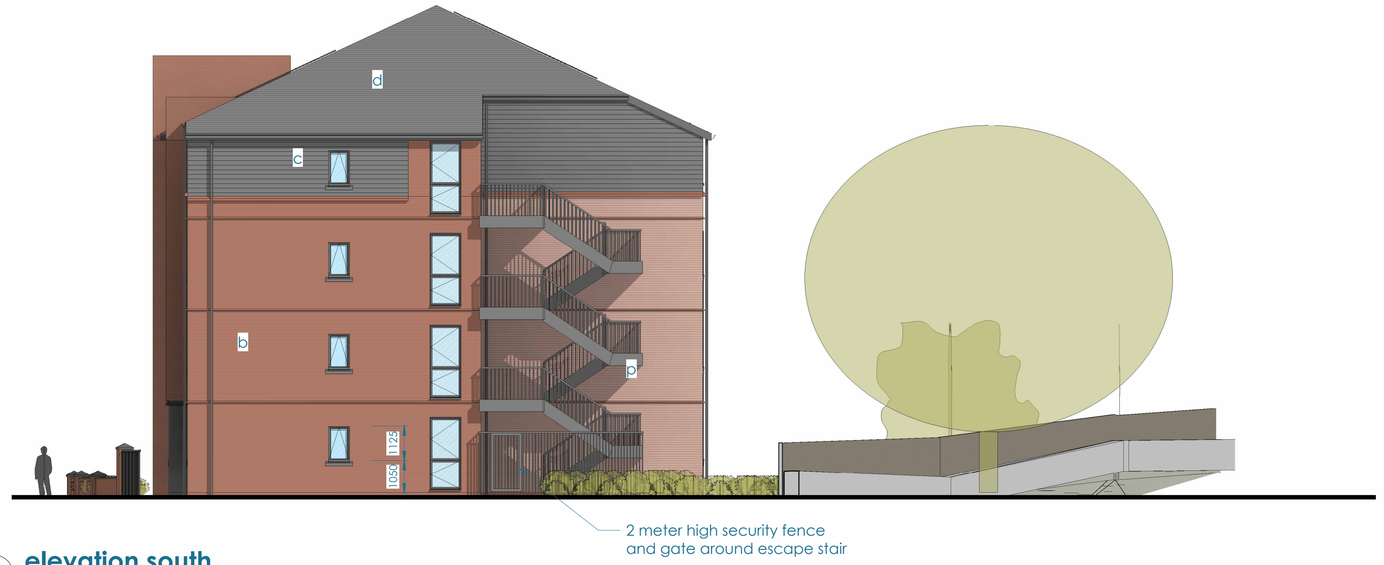


1 elevation south
1 : 100

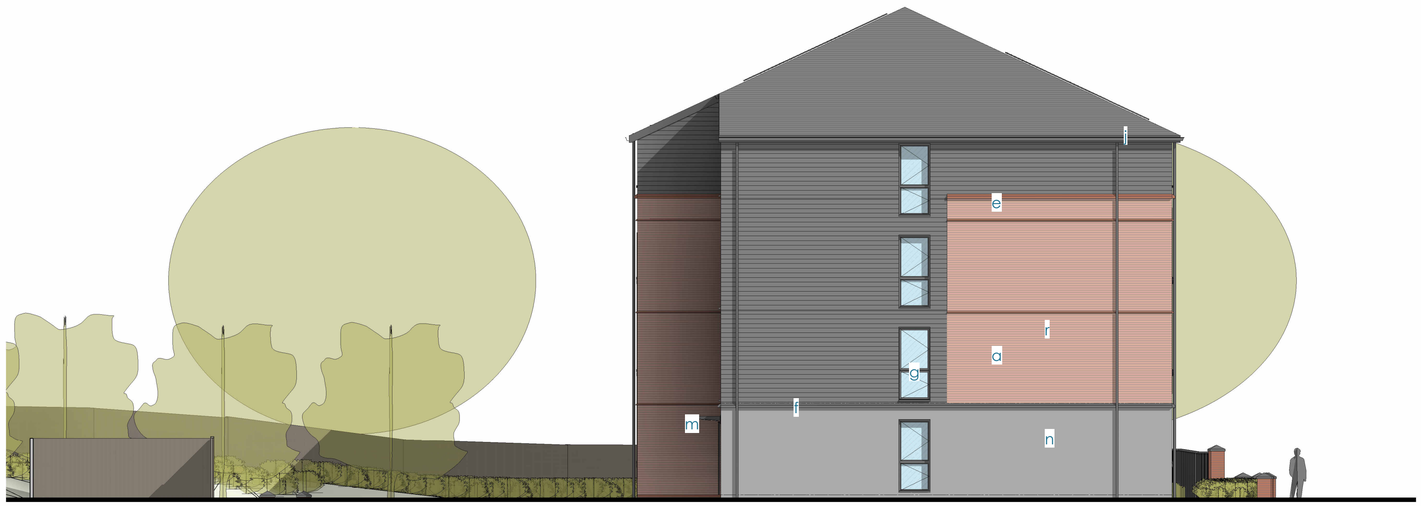

2 elevation north
1 : 100

MATERIALS

a - textured brick
b - smooth faced brick
c - cedral click cladding laid horizontally colour tbc
d - roof conc tile dark grey with dark grey ridge and hip tiles
e - artstone cill (colour to match brick)
f - artstone cill (colour to match stone)
g- windows upvc colour dark grey anthrecite
h - doors aluminium colour dark grey anthrecite
j - rainwater goods, fascias, soffits and bargeboards upvc colour dark grey anthrecite
k - pv panels
m - entrance canopy dark grey anthrecite
n - split faced block/ stone cladding
p - galvanised escape stair
r - cant brick smooth faced

cartref workstage 3

13/05/2026 11:38:02

10mm 50 100 200

for construction
for approval
for discussion
drawing status

Revision	Description	Date of Revision	Issued by
D	cant brick added to elevation. shared for planning	2026.05.13	AJR
C	car park retaining walls and timber fencing shown. 2 meter high fence and gate around escape stair	2025.06.01	AJR
B	shared for approval	2025.05.30	AJR
A	revised and issued for comment/ review	2025.04.14	AJR

creu
www.creuarchitecture.com

Project name C527 **Drawing No** 023 **Revision** D

Project: 2 CHESTER STREET, WREXHAM
Sheet name: ELEVATIION PROPOSED - SHEET 2 OF 2
Scale@A1: 1 : 100
Date: 2025.04.10

© copyright reserved by creu ltd. this drawing has been produced for this project and is not intended for use by any other person or for any other purpose. check dimension bar top left before scaling. all dims should be checked on site and discrepencies reported.