




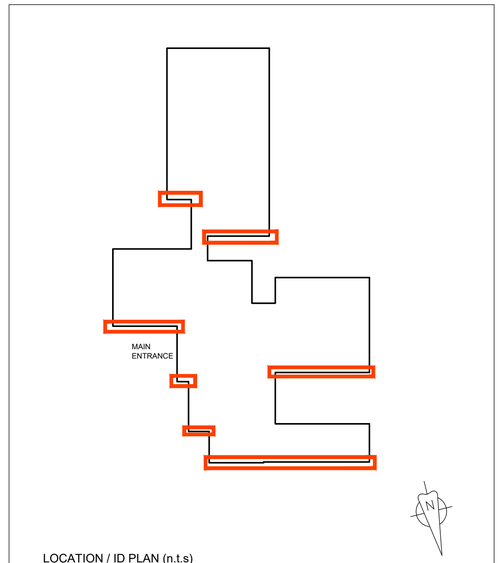

LOCATION / ID PLAN (n.t.s)

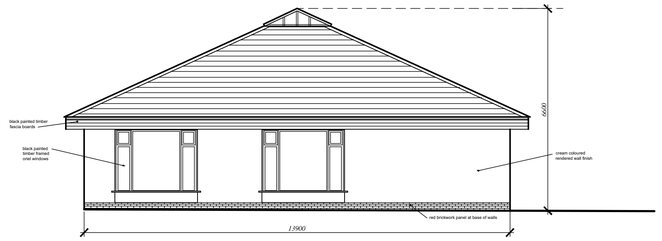

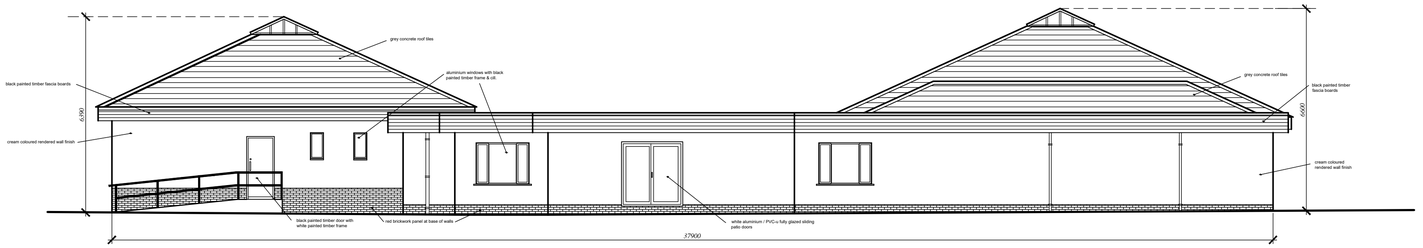

EXISTING SIDE (NORTH FACING) ELEVATIONS 1:100

Wrexham COUNTY BOROUGH
BWRDEISTREF SIROL Wrecsam

Project. HOLT PRIMARY SCHOOL EXTERNAL DOOR & WINDOW REPLACEMENTS			
Detail. EXISTING SIDE ELEVATIONS 1			
Drawn. FB	Date. 12/22	Print Issue Date.	
Checked.	Section.		
Scale. 1:50@a1	Drawing No. HP03	Rev.	

DO NOT SCALE THIS DRAWING