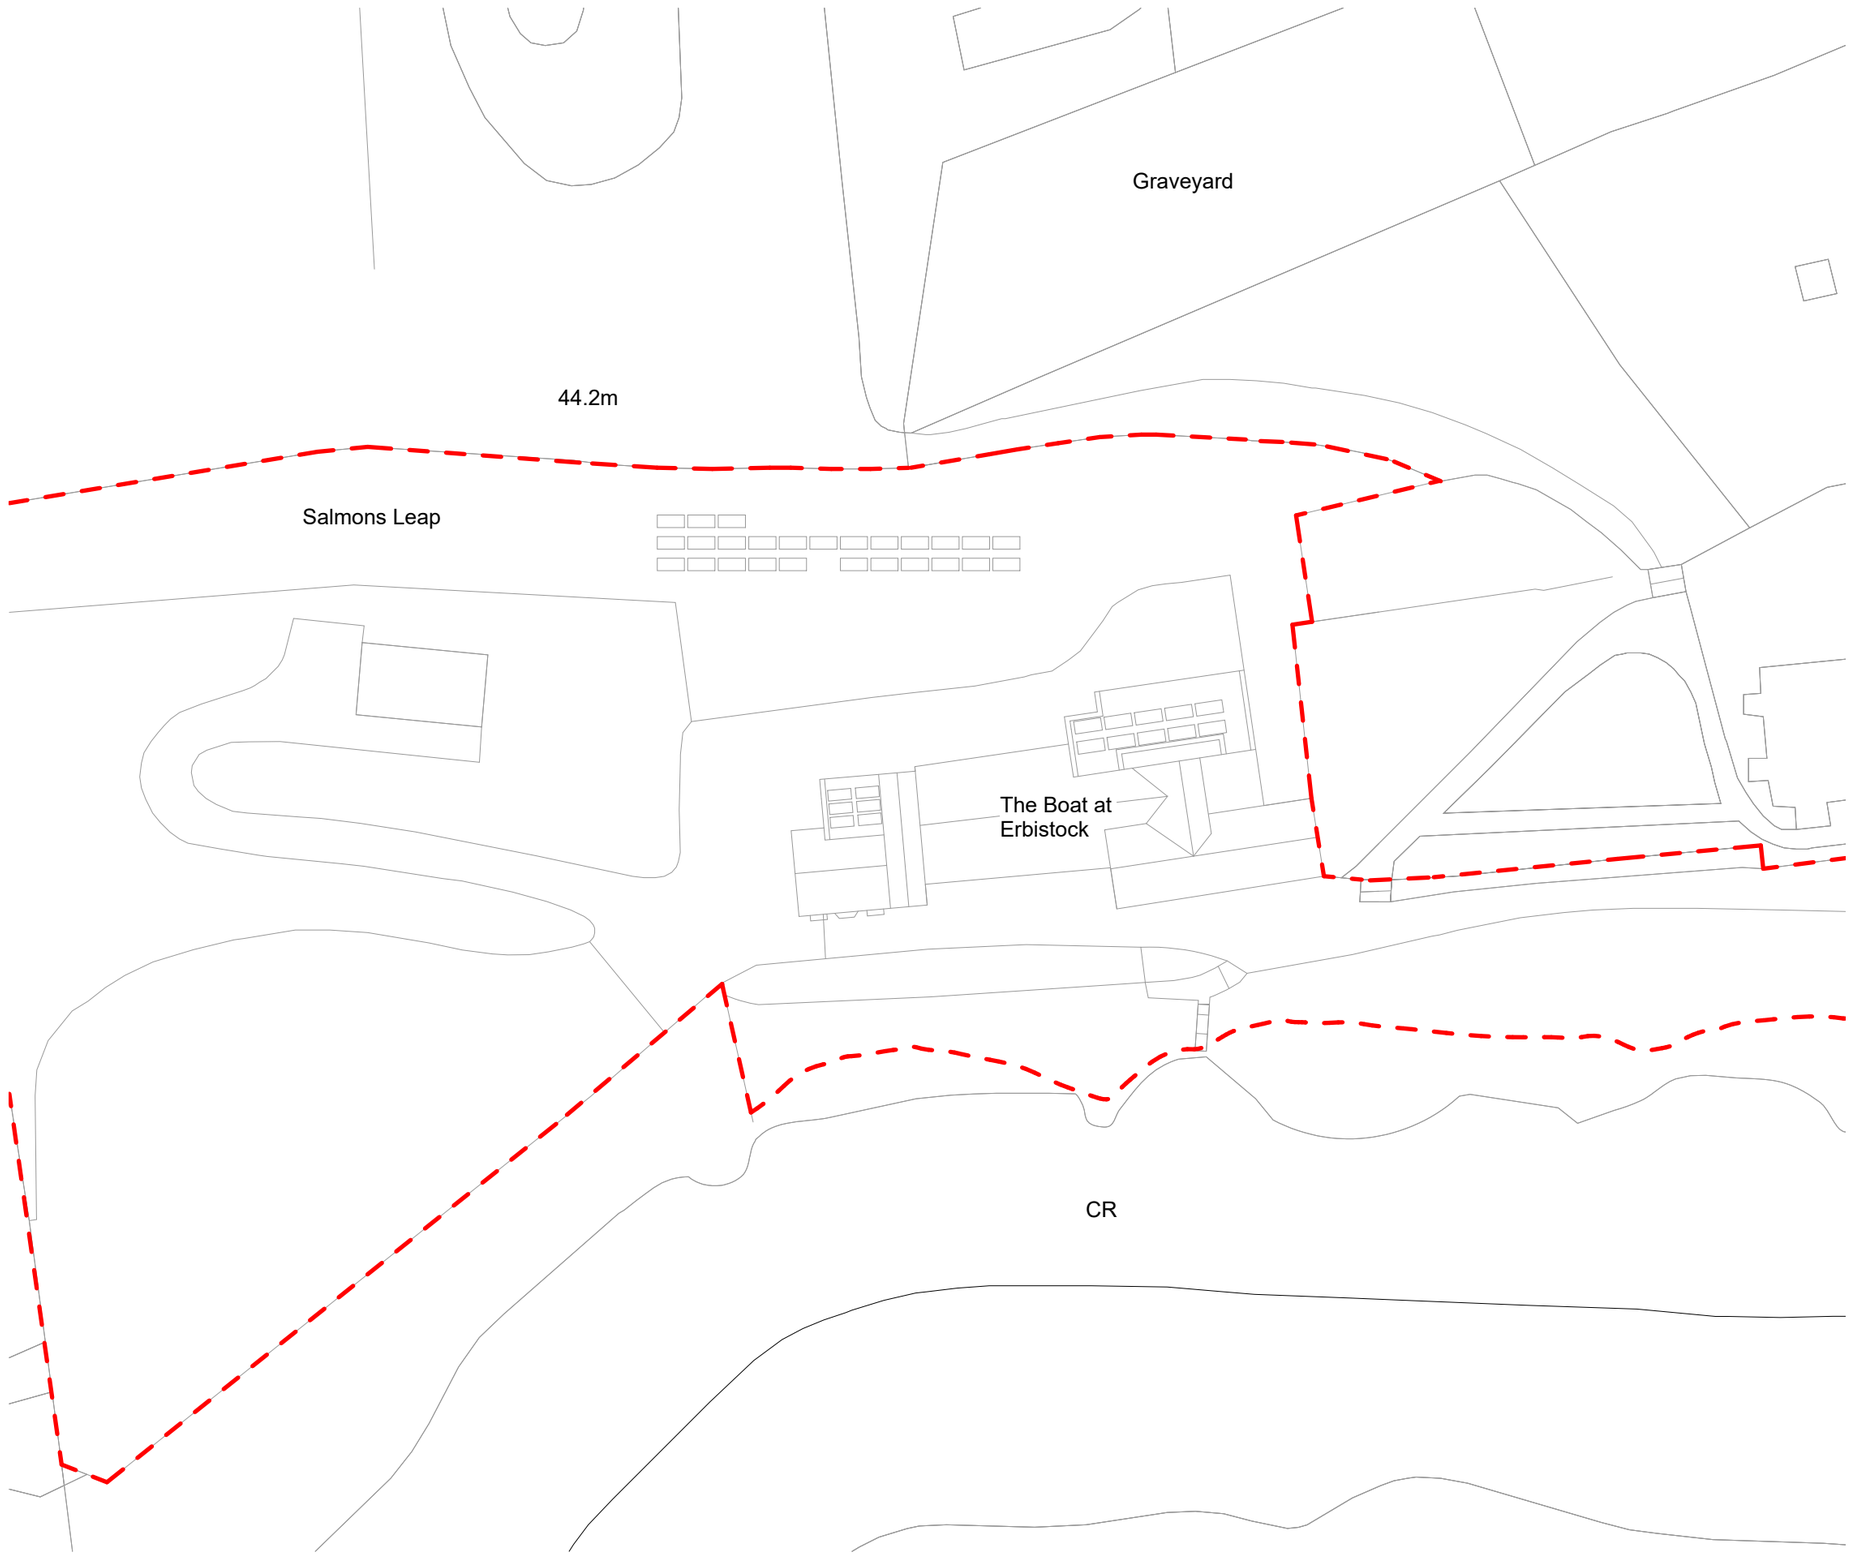


5 0 5 10 15 20 25

SCALE 1:500 m

Property Boundary

The Boat Inn, Erbistock, Wrexham LL13 0DL

DomElec Electrical & Solar Ltd.

Sheet A101

For Planning

Drawn JT

Date 18/06/26

Scale @ A3 1 : 500

Block Plan 1:500