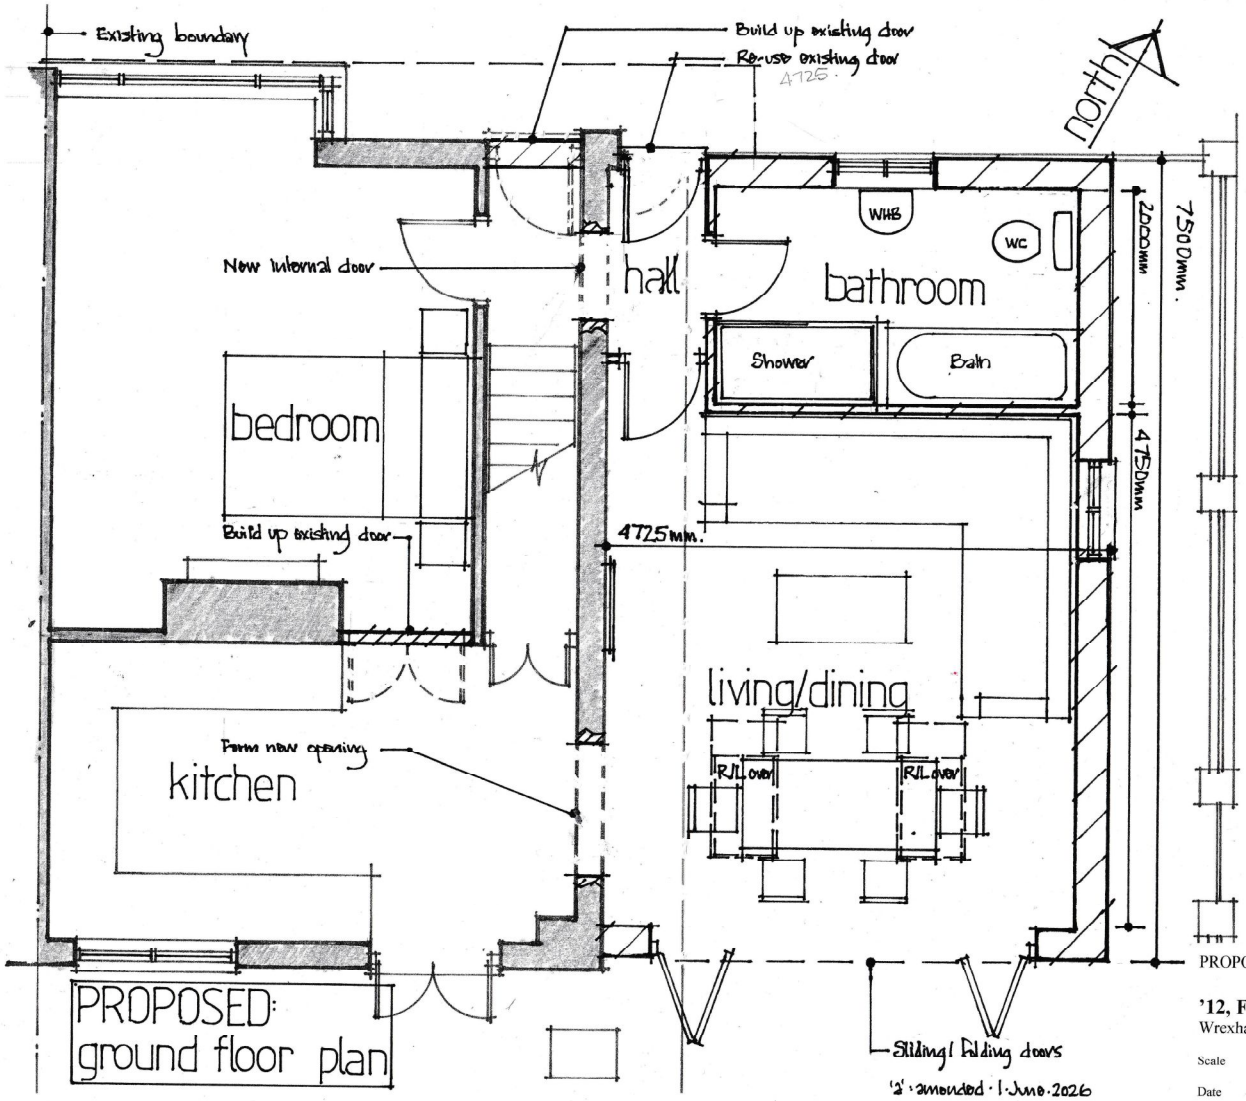


PROPOSED SIDE EXTENSION

'12, FFORDD ALUN',
Wrexham

Scale 1:50 @ A4 Drg. No.

Date May 2026 **12FAW/P16**