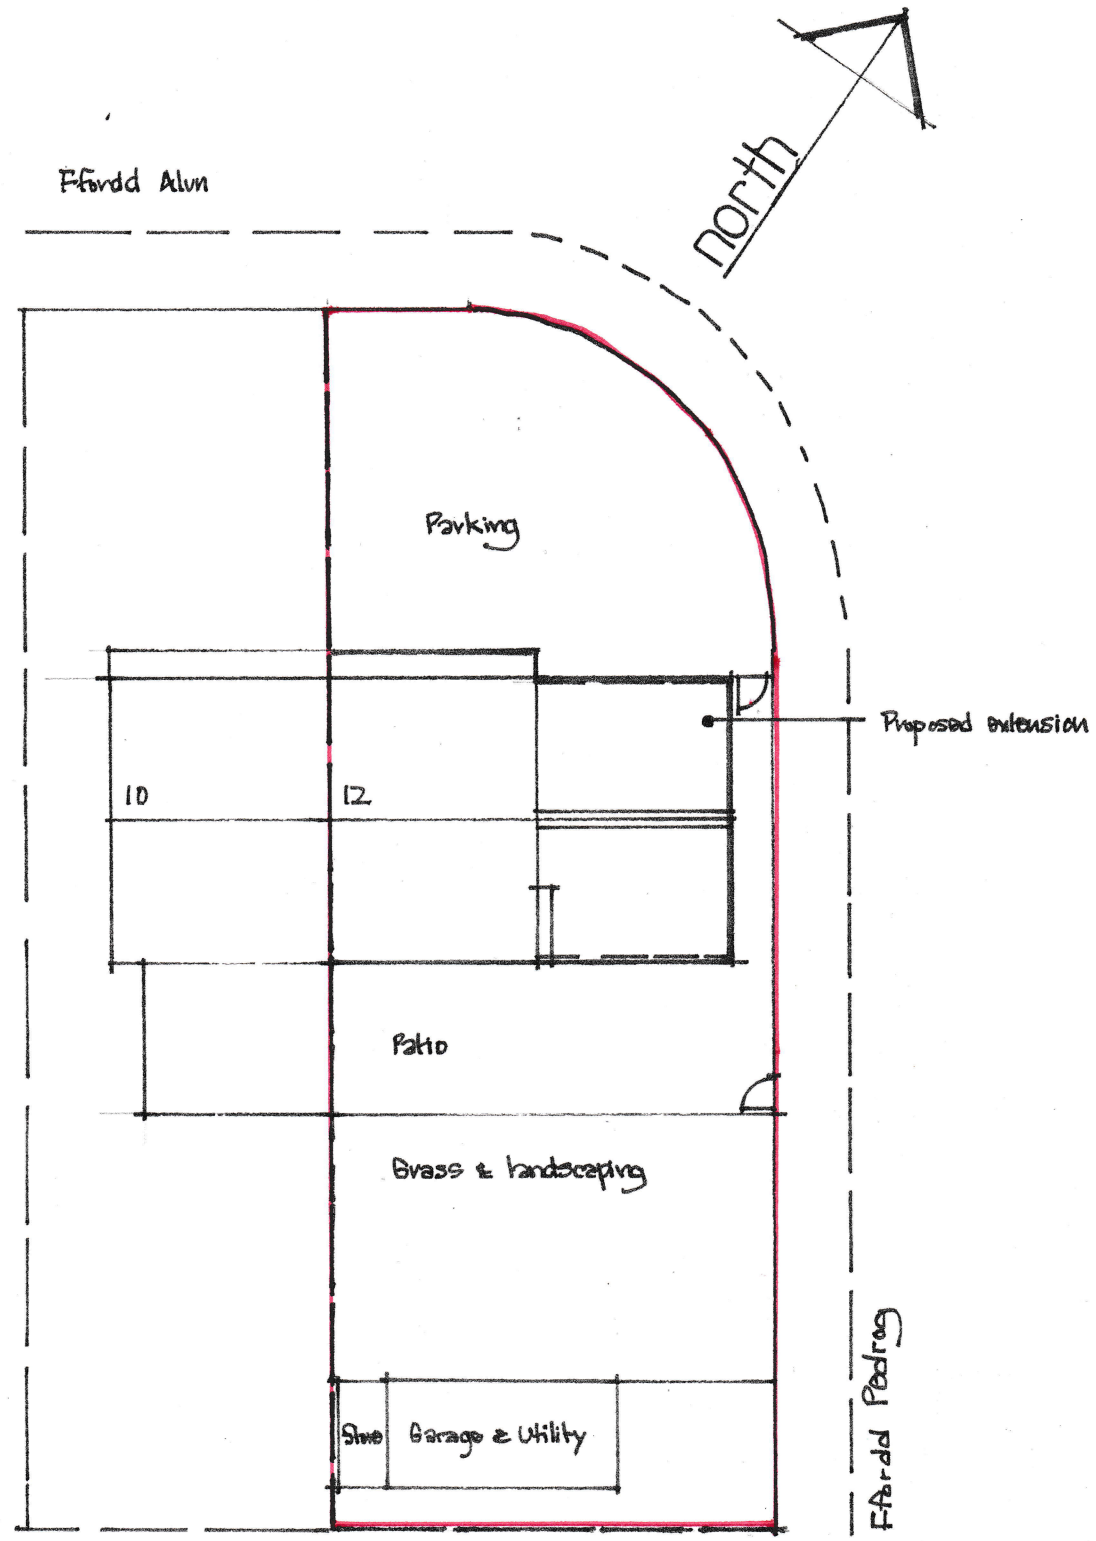


block plan

PROPOSED SIDE EXTENSION

'12 FFORDD ALUN',
Wrexham

Scale 1:200 @ A4

Drg. No.

Date June 2026

12FAW/P3