
WREXHAM COUNTY BOROUGH COUNCIL
23 JUN 2026
ECONOMY & PLANNING

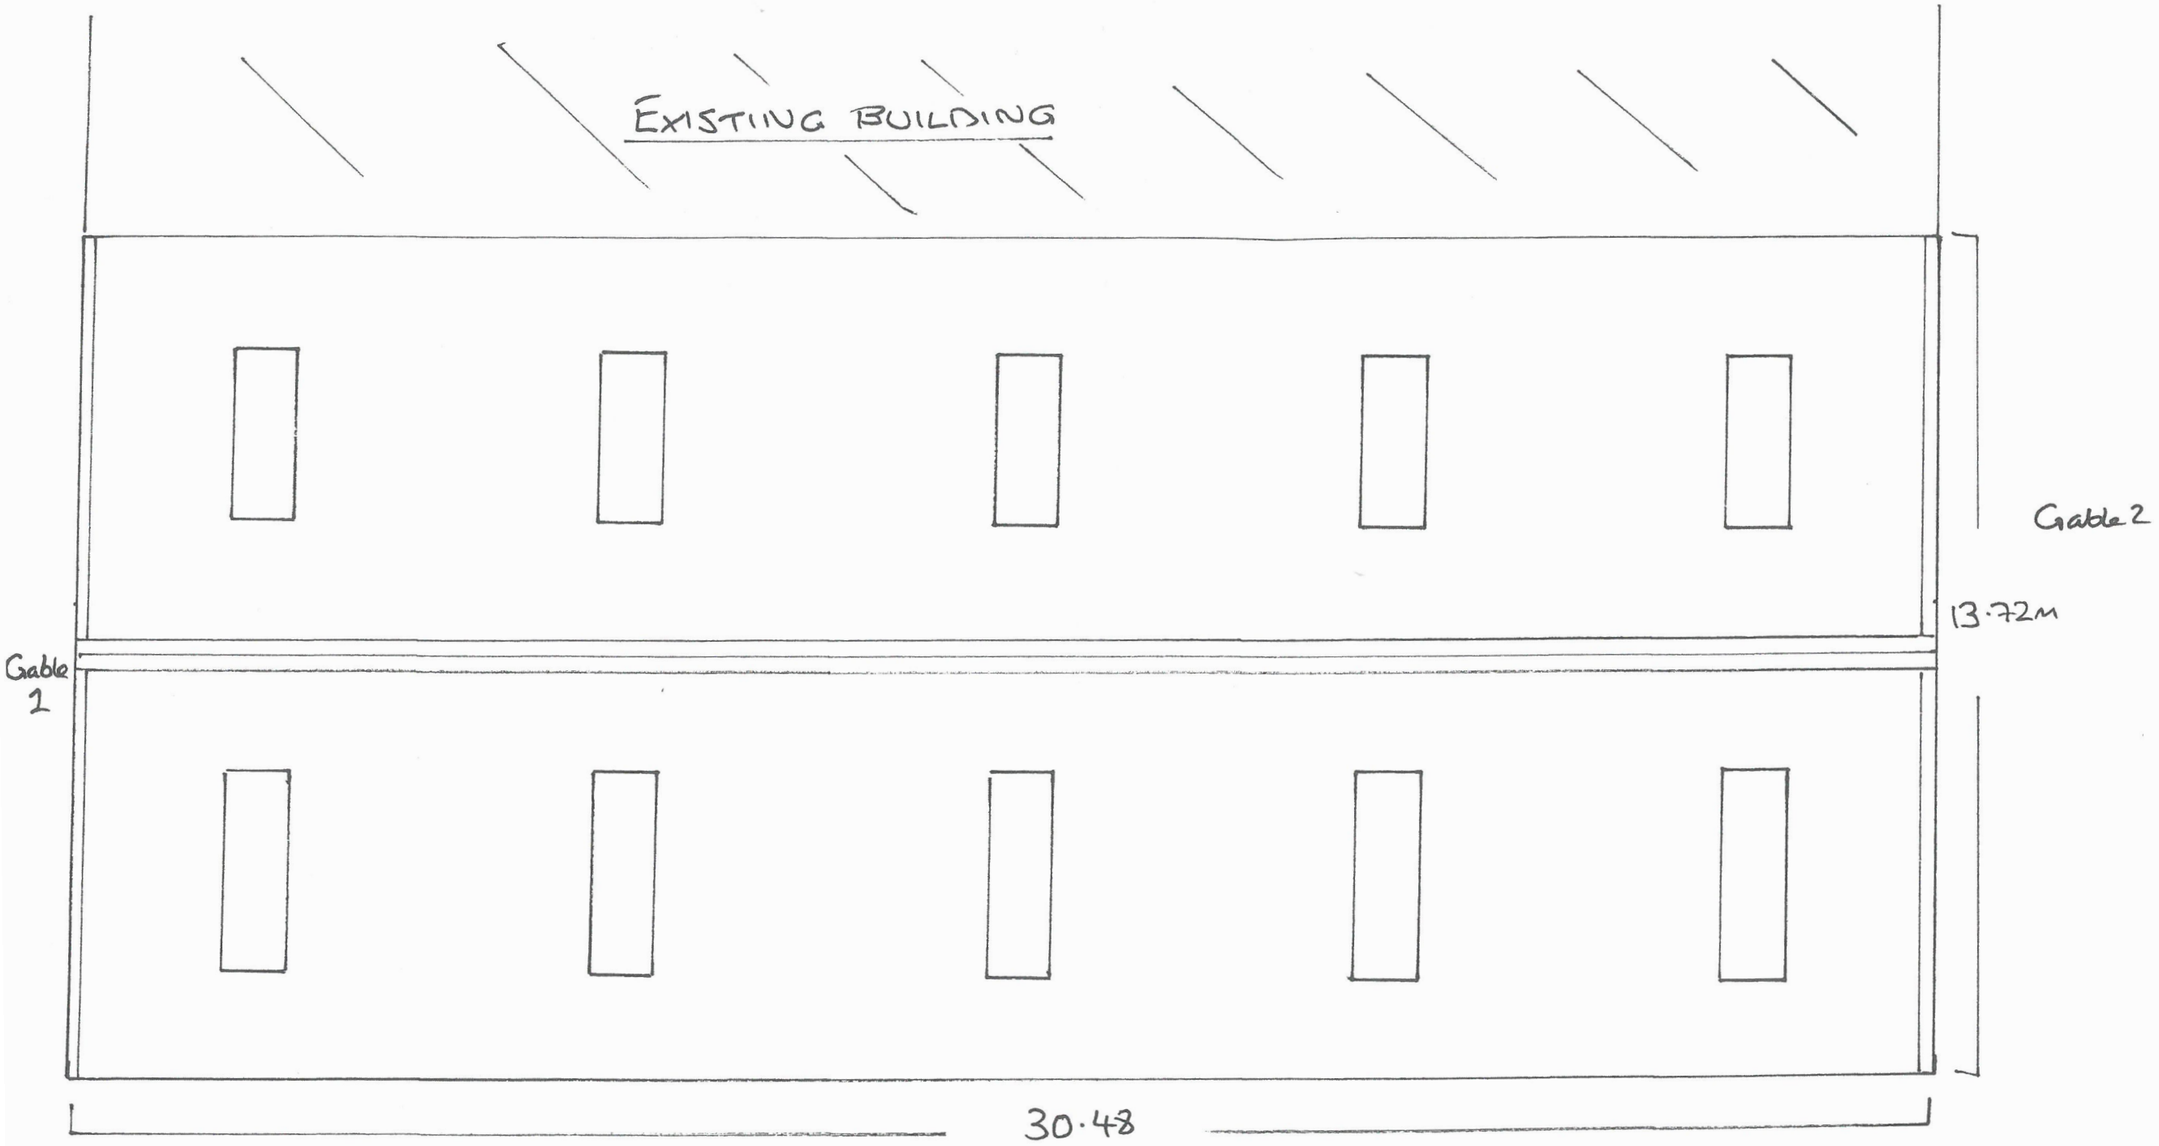

FRONT ELEVATION

PLAN VIEW

PROPOSED BUILDING FOR
MR WILLIAMS
HINWIL HOUSE
WREXHAM ROAD
HOLT
LL13 9SW
SCALE - 1:100