


WREXHAM COUNTY BOROUGH COUNCIL
23 JUN 2026
ECONOMY & PLANNING

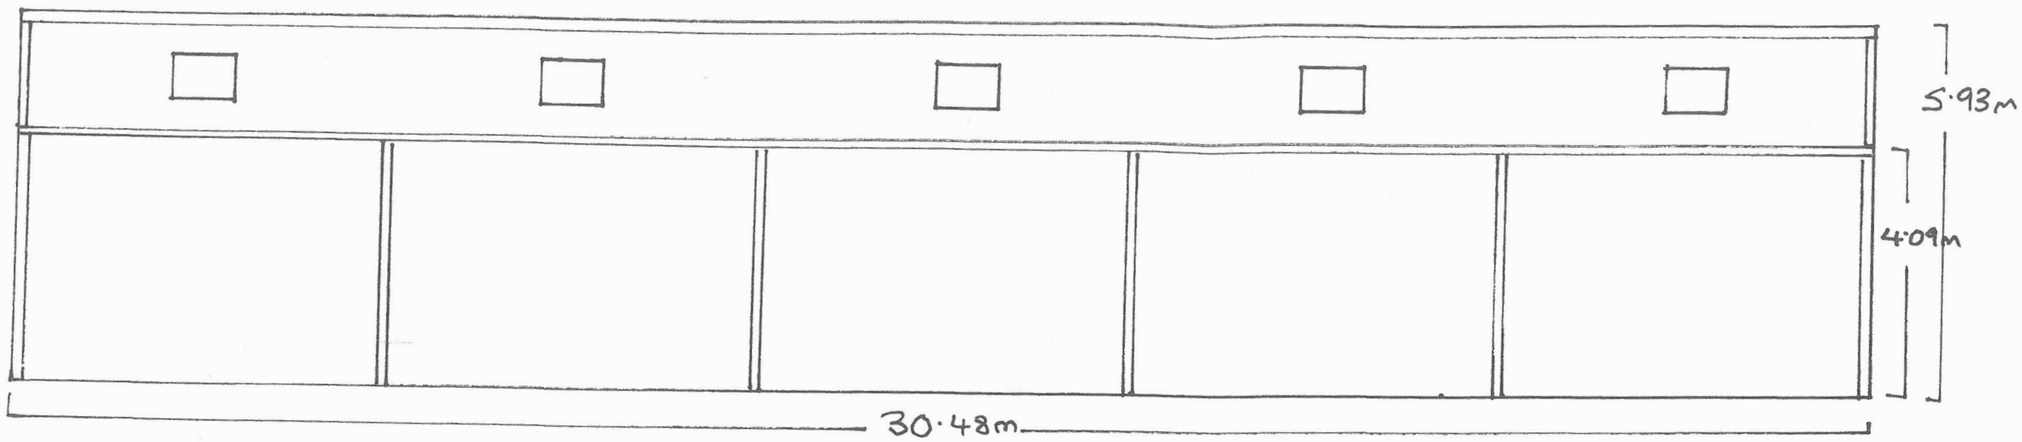

FRONT ELEVATION

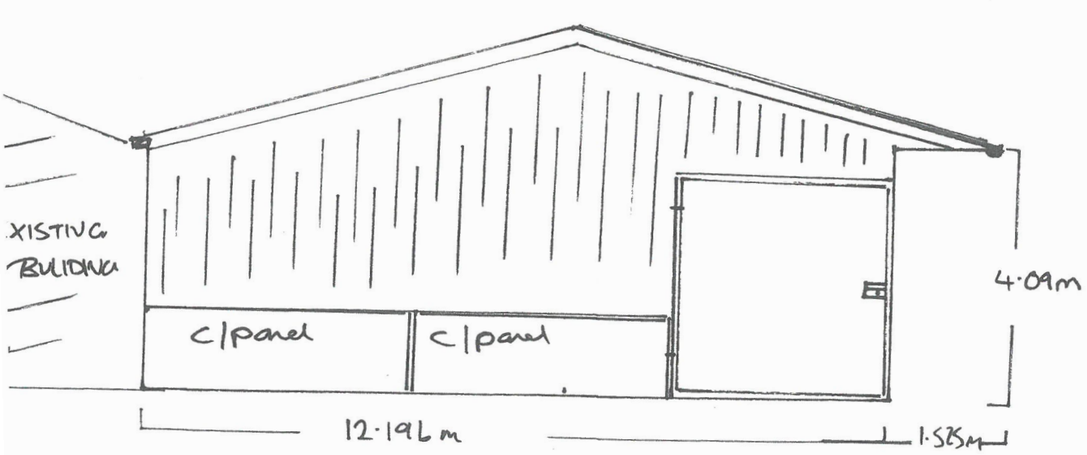

GABLE 1

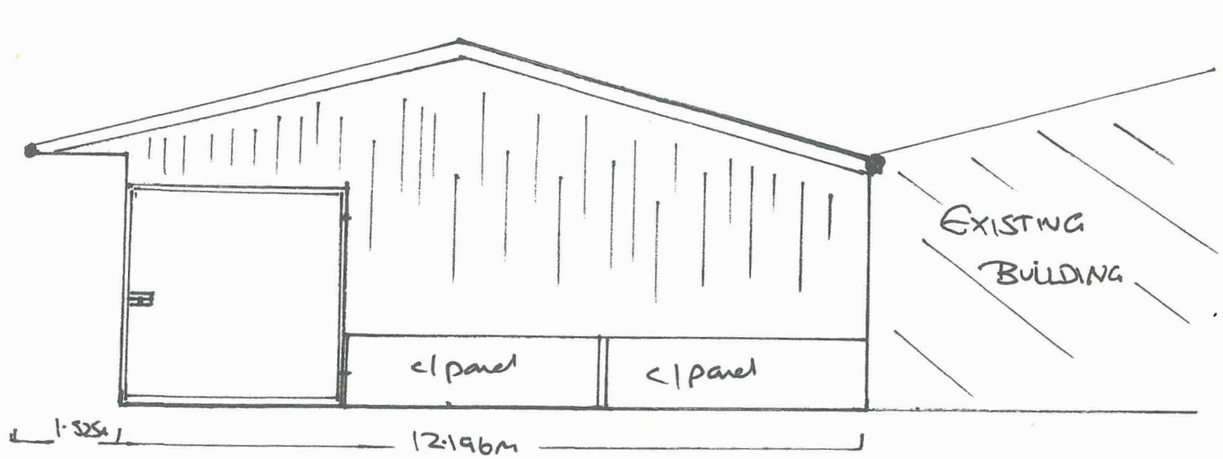

GABLE 2

PROPOSED BUILDING FOR
MR WILLIAMS
HINWIL HOUSE
WREXHAM ROAD
HOLT
LL13 9SW
SCALE- 1:100