
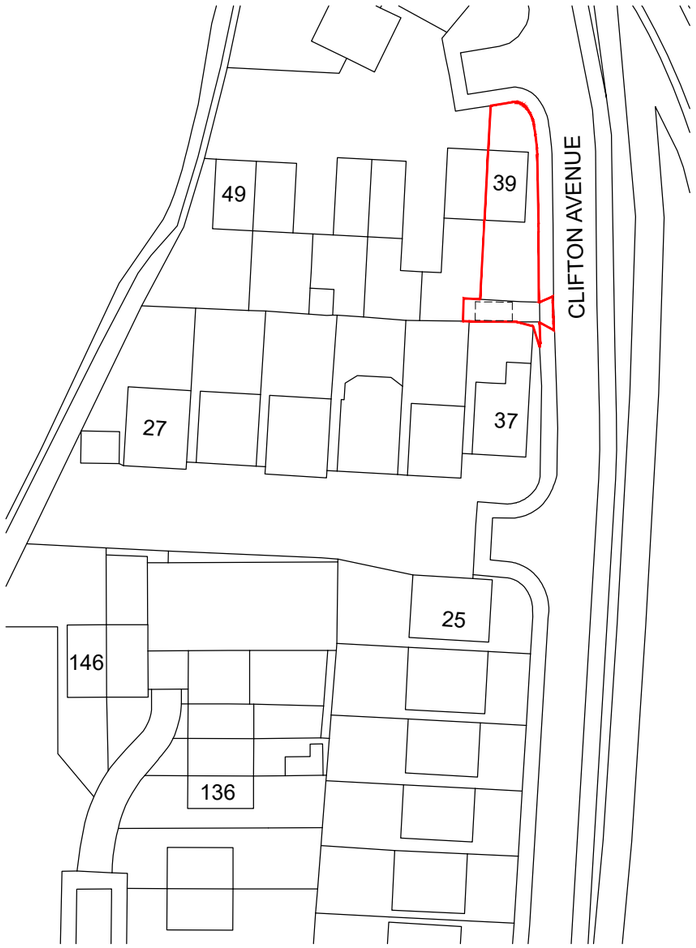


LOCATION PLAN 1:250

0 12.5 62.5 125m

Scale 1:1250

(c) Crown Copyright and Database Rights 2024 OS 100060020

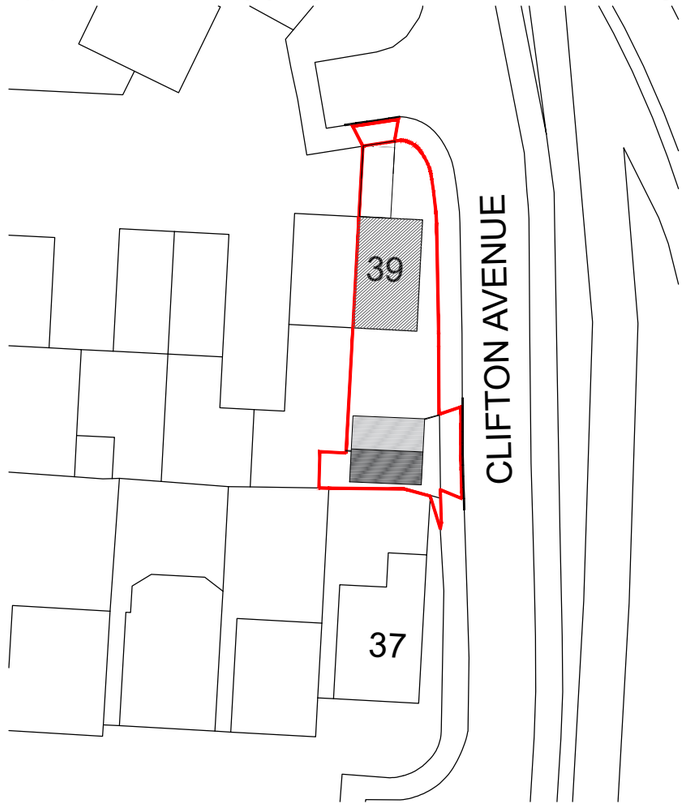

BLOCK PLAN 1:500

0 5 25 50m

Scale 1:500

Rev	Date	Description	Drn By
-	-	-	-
-	-	-	-
-	-	-	-

Planning

Drawing Title: Location and Block Plans

Project & Drawing Number: 39CA-PRO-03

Rev:	*Scale:*	*Sheet size:*	*Date:*
-	1:1250 & 1:500	A3	June 26

Site Address:

Peter Healey
39 Clifton Avenue, Brymbo,
Wrexham, LL11 5FS