
APPLICATION BOUNDARY INDICATED THUS:

Schedule of Areas	m²
Site Area	2223

N

0 5 10 15 20 25m

Scale 1:500

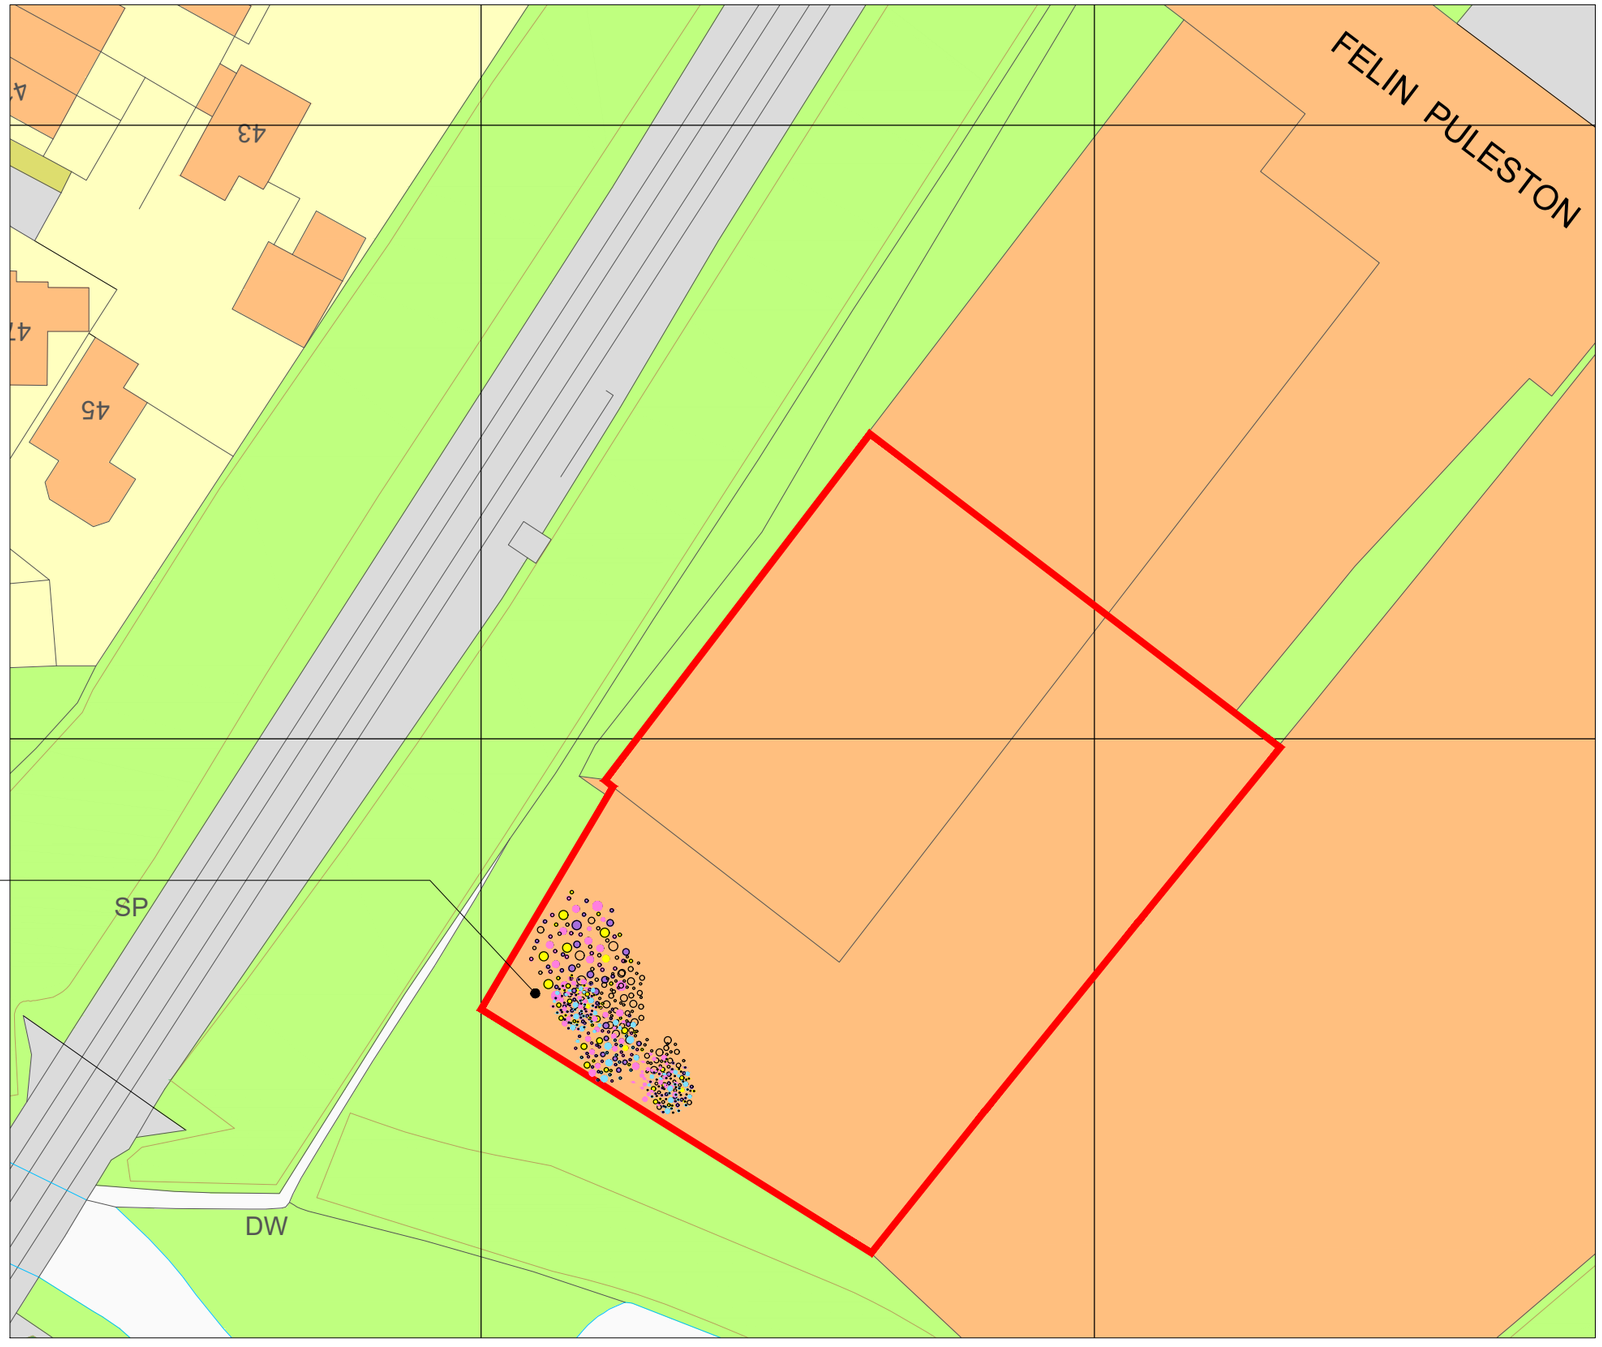

Creation of approximately 25m² of native wildflower planting within the application boundary to provide habitat and foraging opportunities for pollinating insects. Wildflower planting area to also include the installation of one insect habitat (bug hotel).

Biodiversity Enhancement Block Plan - 1:500

Rev	Date	Drawn by	Checked by
-	23/06/2026	SY	TBS
Non-Draft Issue			

Project
Proposed New Padel Court Facility
Magnet, Felin Puleston, Wrexham, LL13 7RF

Client	Purpose of Issue	Drawing Stage
Padel Point (Wrexham) Limited	For Approval	Planning

Title
Biodiversity Enhancement Plan

Scale @ A4	Date	Ref	Drawn
1:500	June 2025	410	SY

Drg No	Rev
410/PCF/PL/106	-