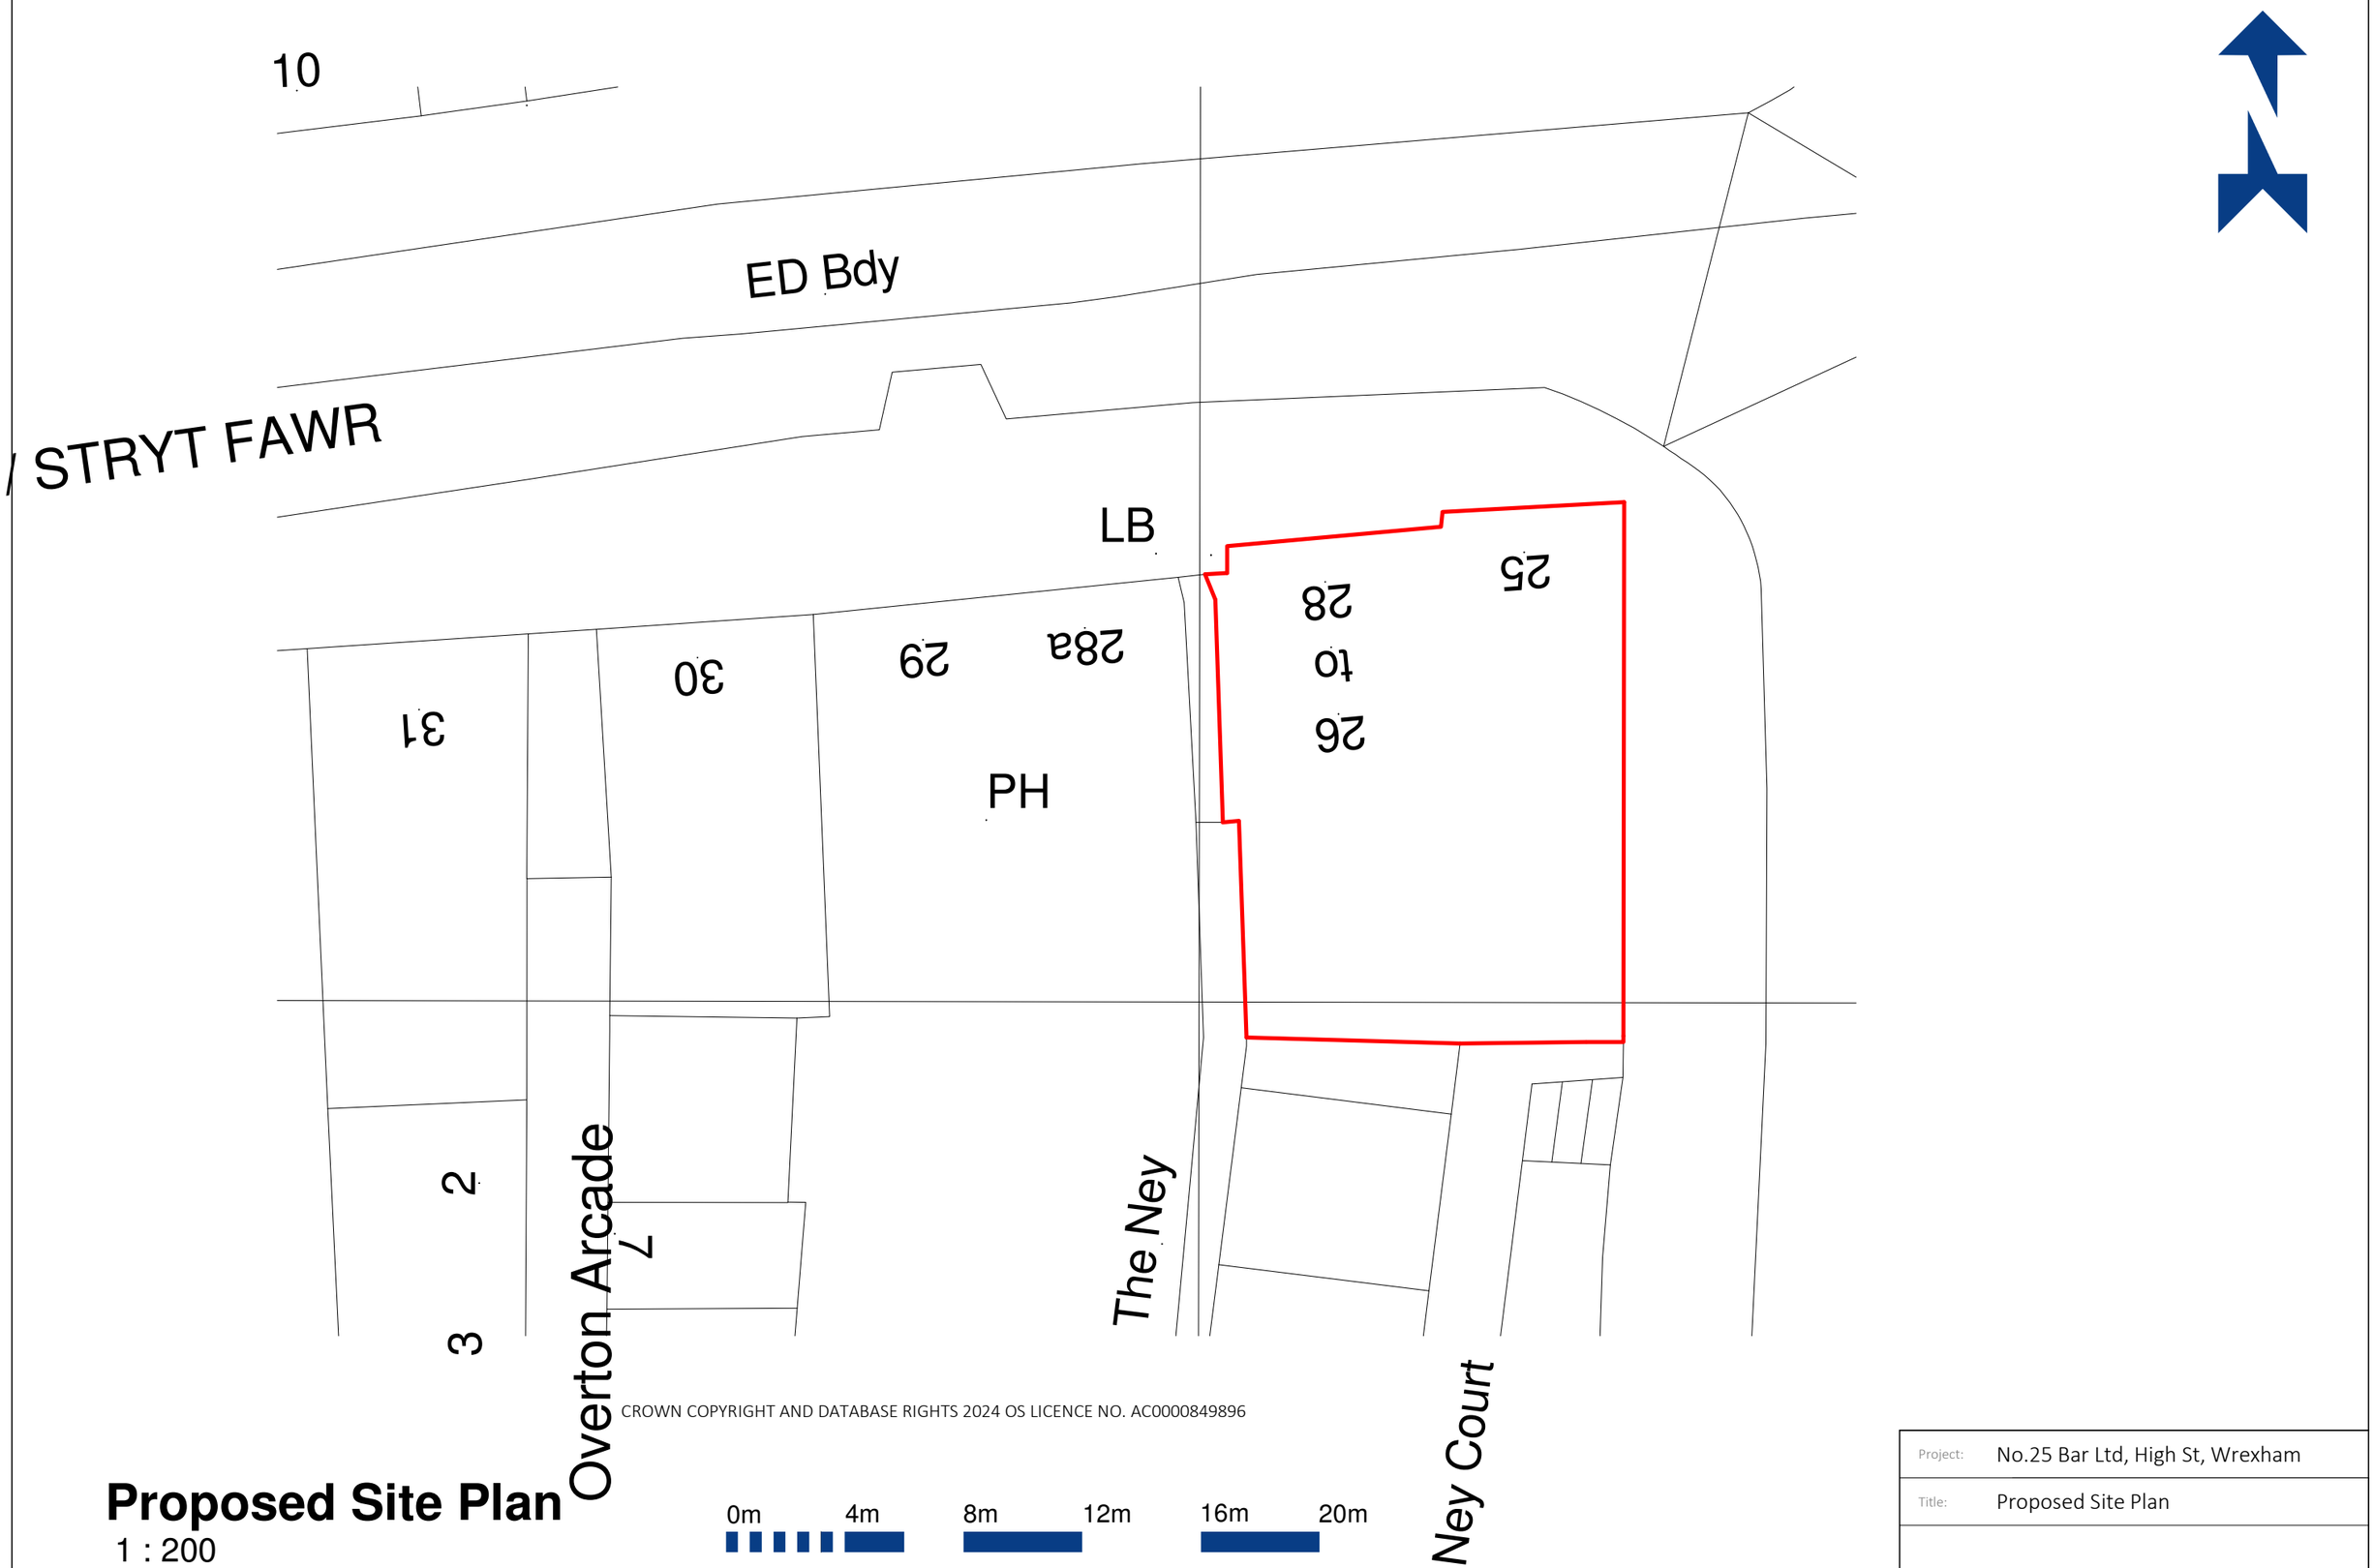


CROWN COPYRIGHT AND DATABASE RIGHTS 2024 OS LICENCE NO. AC0000849896

Proposed Site Plan

1 : 200

0m 4m 8m 12m 16m 20m

Project:	No.25 Bar Ltd, High St, Wrexham
Title:	Proposed Site Plan