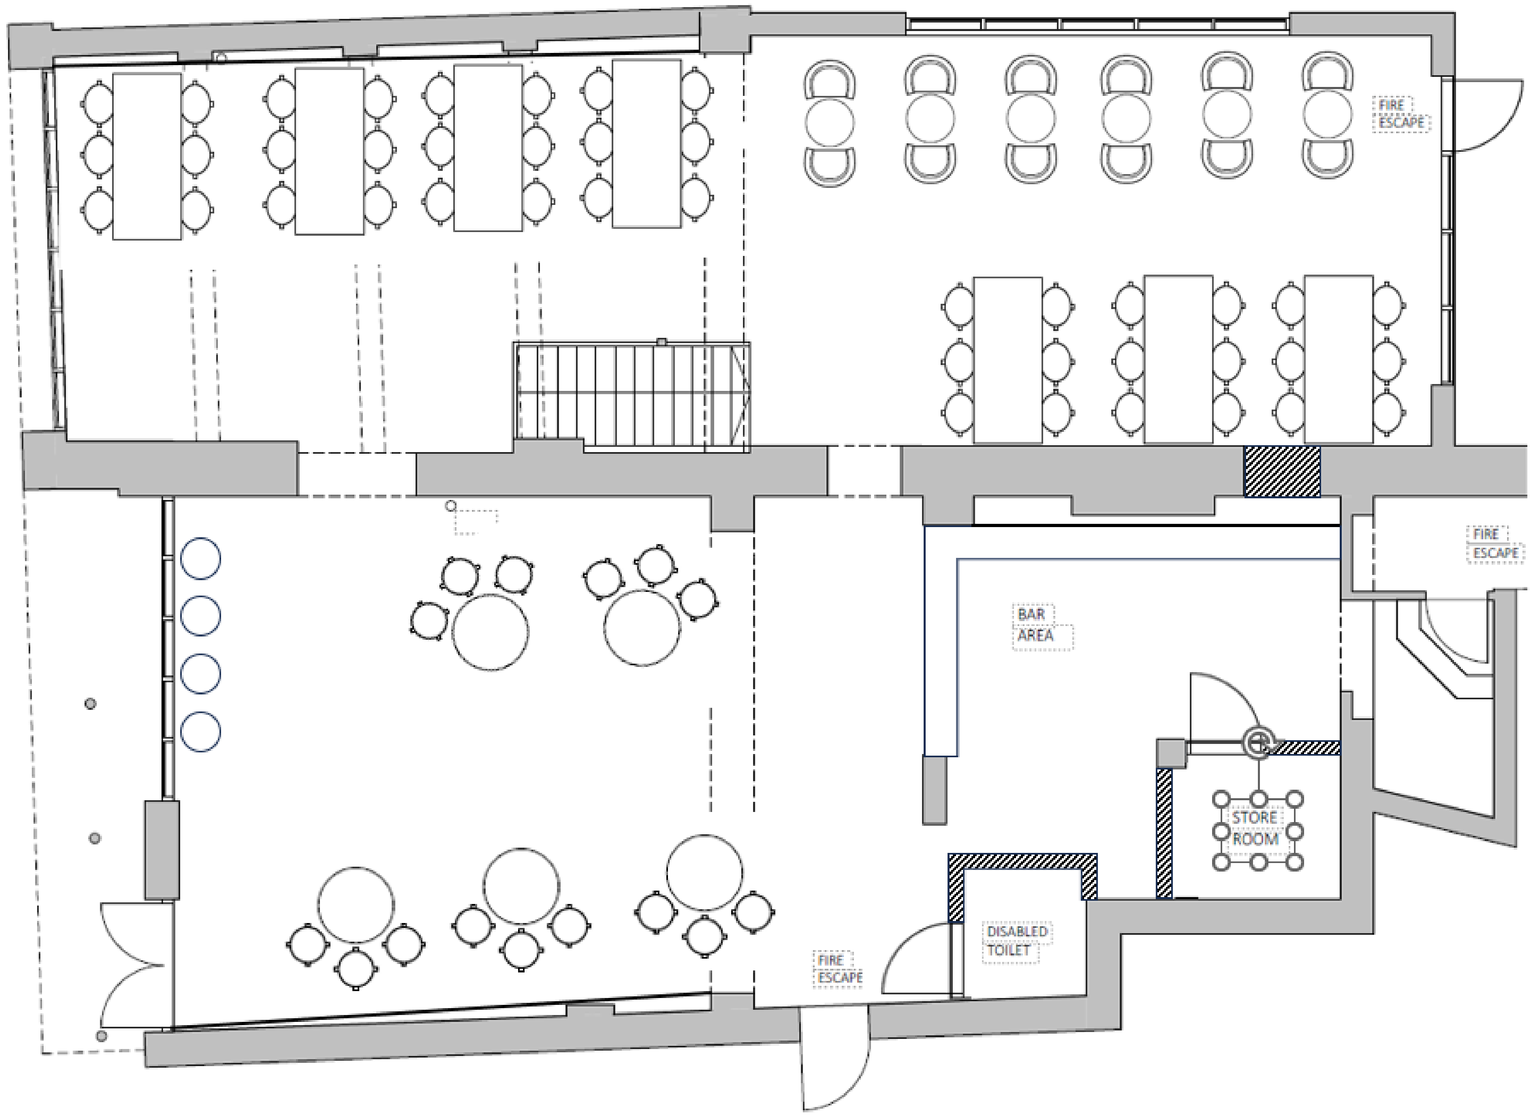


Proposed Ground Floor Plan

1 : 50

0m 1m 2m 3m 4m 5m

Project: No.25 Bar Ltd, High St, Wrexham

Title: Proposed Ground Floor Plan