

PAGE 5 PROPOSED ELEVATIONS SCALE 1:100.

0 1 2 3 4 5 10 15

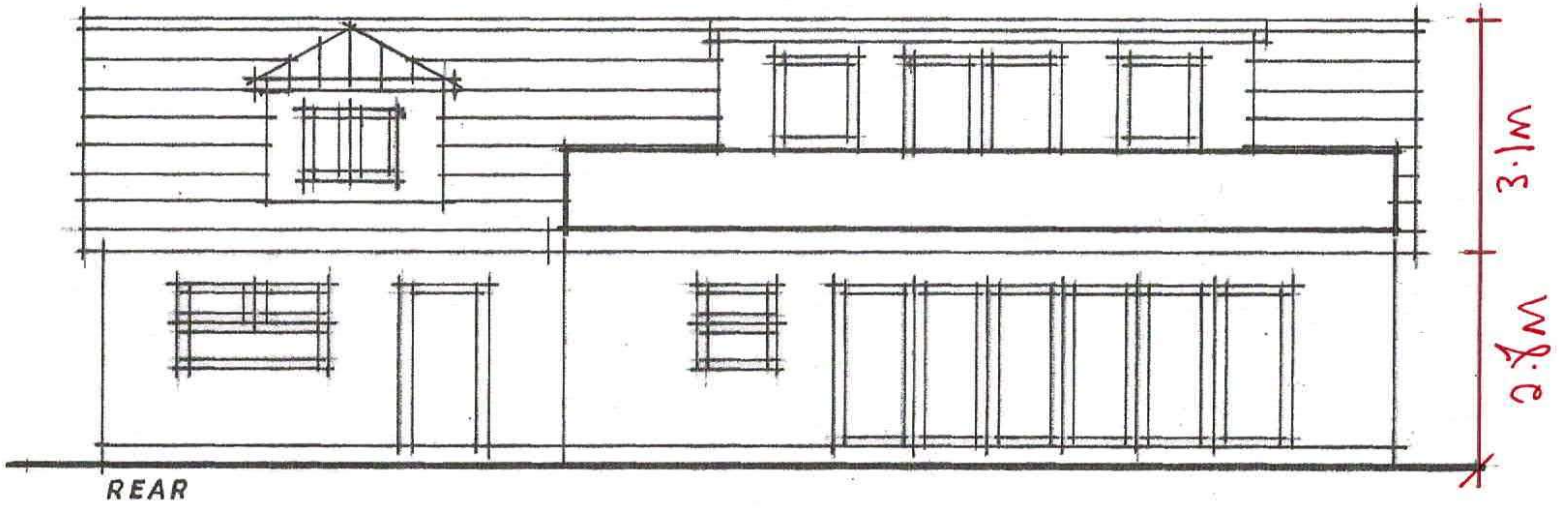

REAR

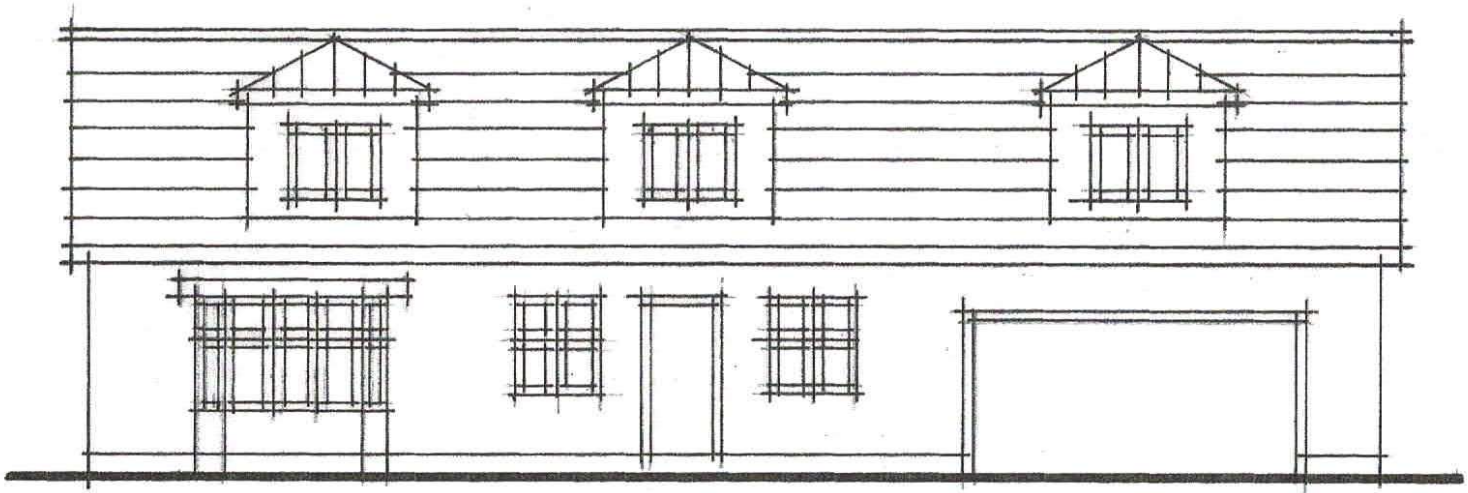

FRONT