

DISCHARGE OF CONDITIONS

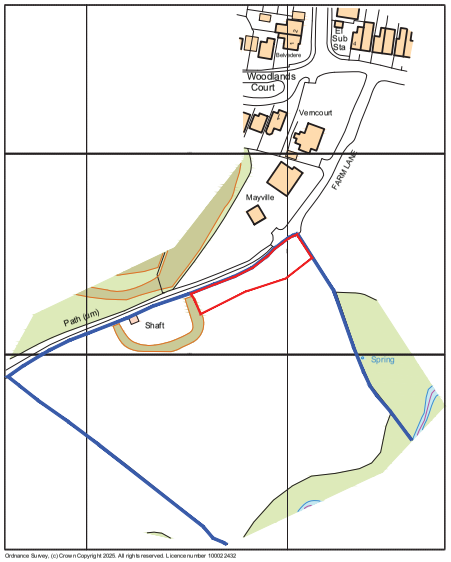

LOCATION PLAN
Scale 1:1250



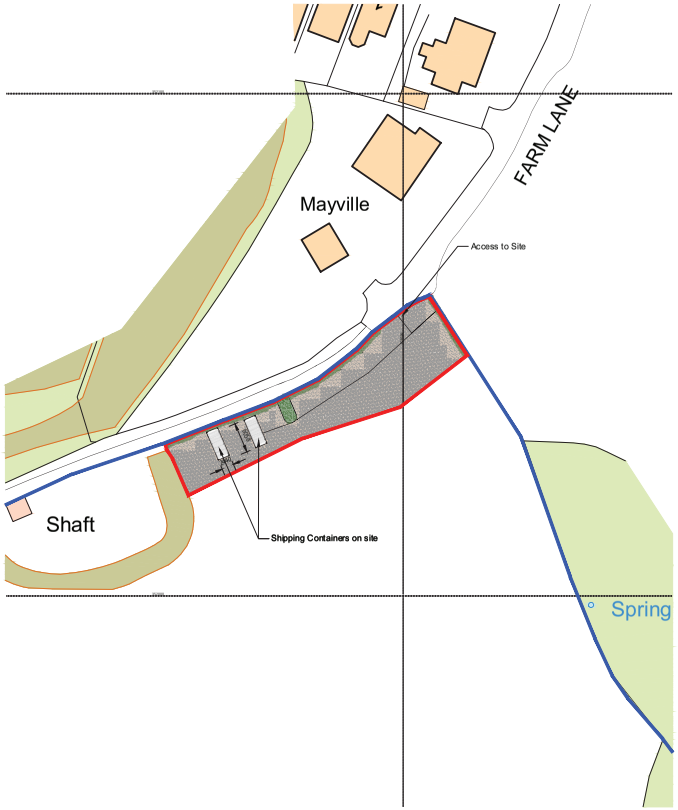

BLOCK PLAN
Scale 1:500

NOTES:
1. This drawing is to the scale indicated when printed at A1. Use written dimensions only for construction, refer any discrepancies to ACORUS immediately. If in doubt ask.
2. Where relevant, significant hazards have been identified on the drawing. Hazards which should be obvious to a competent contractor or unforeseeable have not been identified.
3. This drawing is confidential and remains the exclusive property of ACORUS.

© ACORUS Rural Property Services Ltd.

1:2500
0 50 m 100 m 200 m 300 m 400 m 500 m
1:500
0 10 m 50 m 100 m
1:1250
0 50 m 100 m 150 m 200 m 250 m
1:500
0 10 m 50 m 100 m

Ownership Boundary
Site Boundary
Site Access

Rev	Date	Description	Drwn	Chk
Rev	Date	Amendment	Drawn	Checked

PROJECT
Mr Terry Harper,
Farm Lane, Tanyfron,
Wrexham, LL11 5SF,

TITLE
Discharge of Conditions
DRAWING DESCRIPTION-2

SCALE	DATE	DRAWN BY	CHECKED BY
AS SHOWN @A1	JUN 26	JT	HN

JOB NO. DRAWING NO. — REVISION
HN/3315/0626 - 200_01 -

acorus planning & design