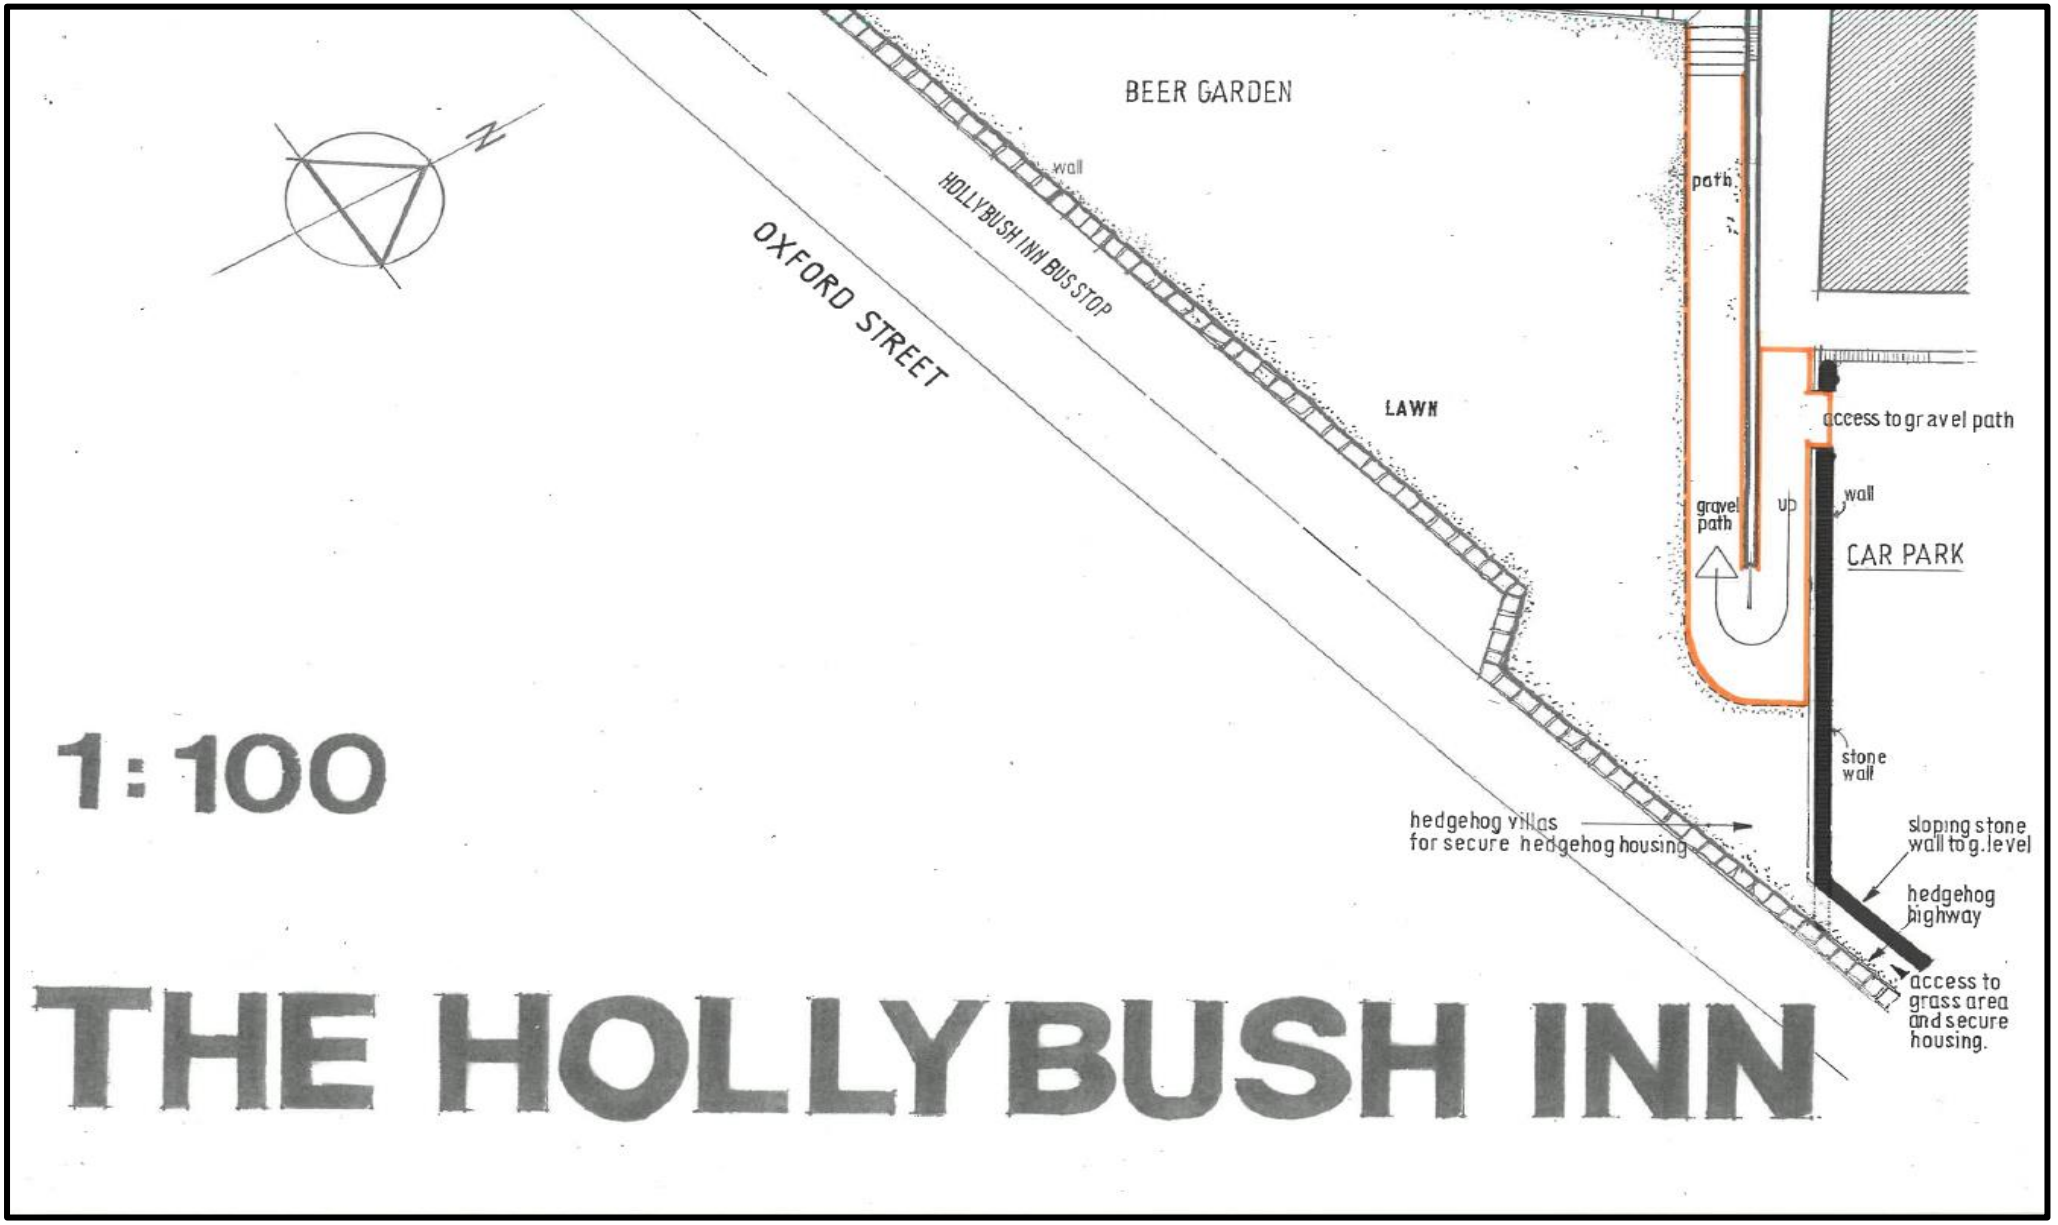

BEER GARDEN
wall
HOLLYBUSH INN BUS STOP
OXFORD STREET
LAWN
path
access to gravel path
gravel path
up
wall
CAR PARK
stone wall
hedgehog villas for secure hedgehog housing
sloping stone wall to g.level
hedgehog highway
access to grass area and secure housing.
1:100
THE HOLLYBUSH INN