
# Hillbury House
# Wrexham

NOTES:
CONTRACTORS MUST VERIFY ALL DIMENSIONS ON SITE BEFORE COMMENCEMENT OF ANY WORK OR THE PREPARATION OF MANUFACTURING DRAWINGS. ANY DISCREPANCIES TO BE REPORTED IMMEDIATELY TO WYNN ROGERS ARCHITECTURAL SERVICES LTD

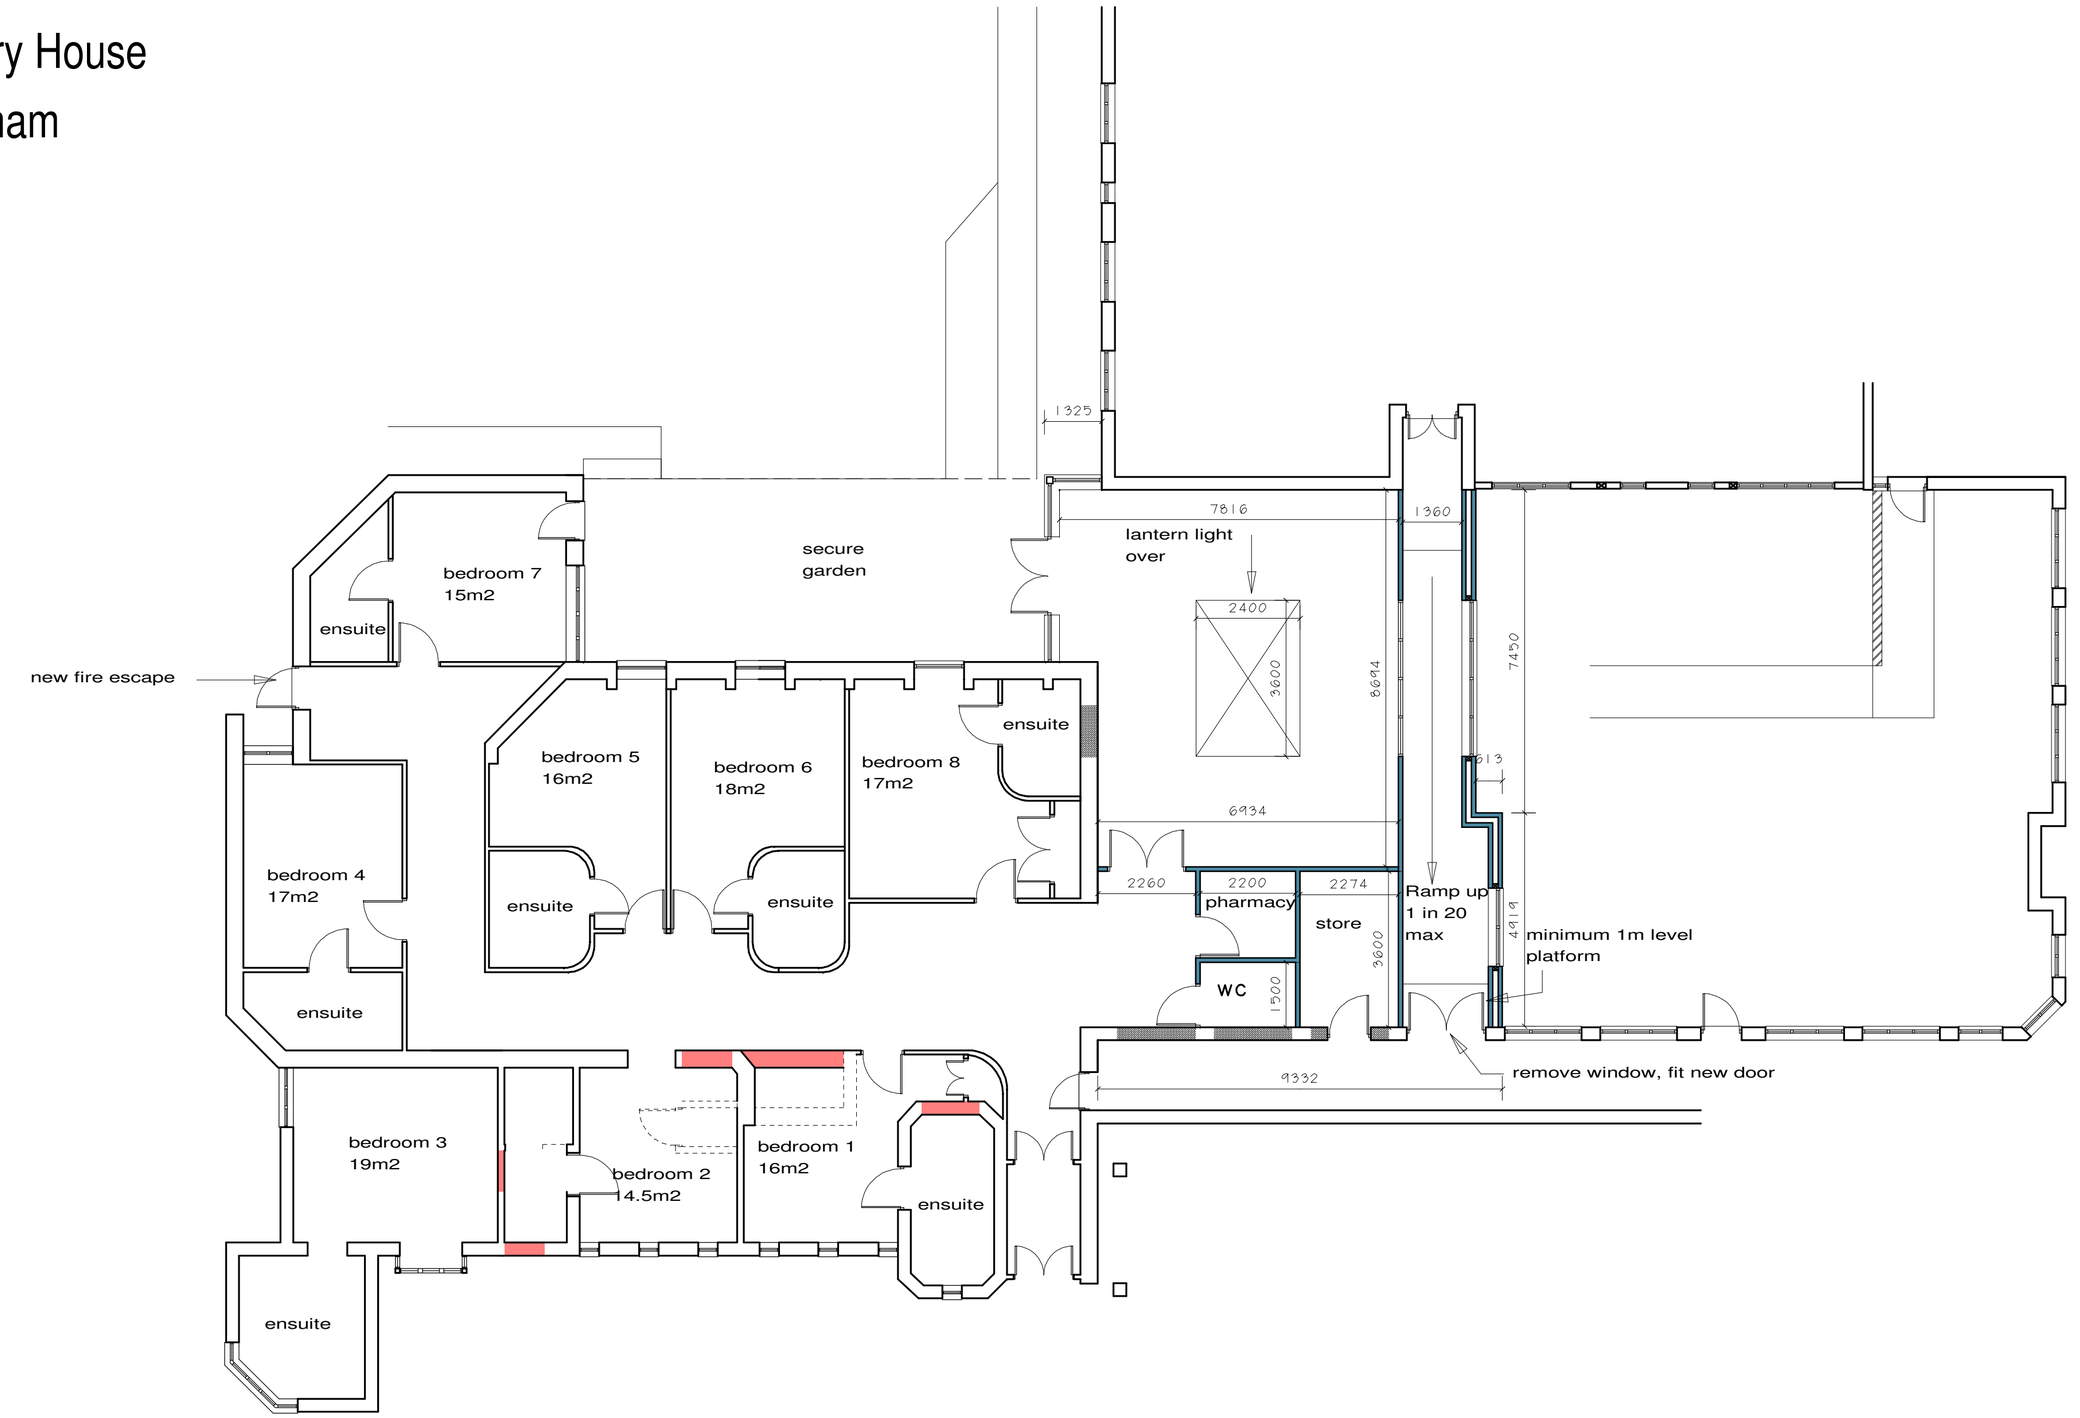


## Proposed Floor Plan 1:100

0 1 2 3 4 5m


Wynn Rogers Architectural Services Ltd
Studio 3
Rosemary Lane
Dinbych
LL16 3TT

E: consult@wynn-rogers.co.uk
T: 01745 812100
W: www.wynn-rogers.co.uk


gwasanaethau pensaernïol wynn rogers architectural services

| | | | |
|---|---|---|---|
| Project : | Proposed change of use and dayroom /link extension at Hillbury House Chapel | Scale : | 1:100@A3 |
| Content : | Proposed Floor Plans | Date : | June 2026 |
| Client : | Pendine Park Care Organisation | Drawing: | 2657-004 |