
Hillbury House
Wrexham

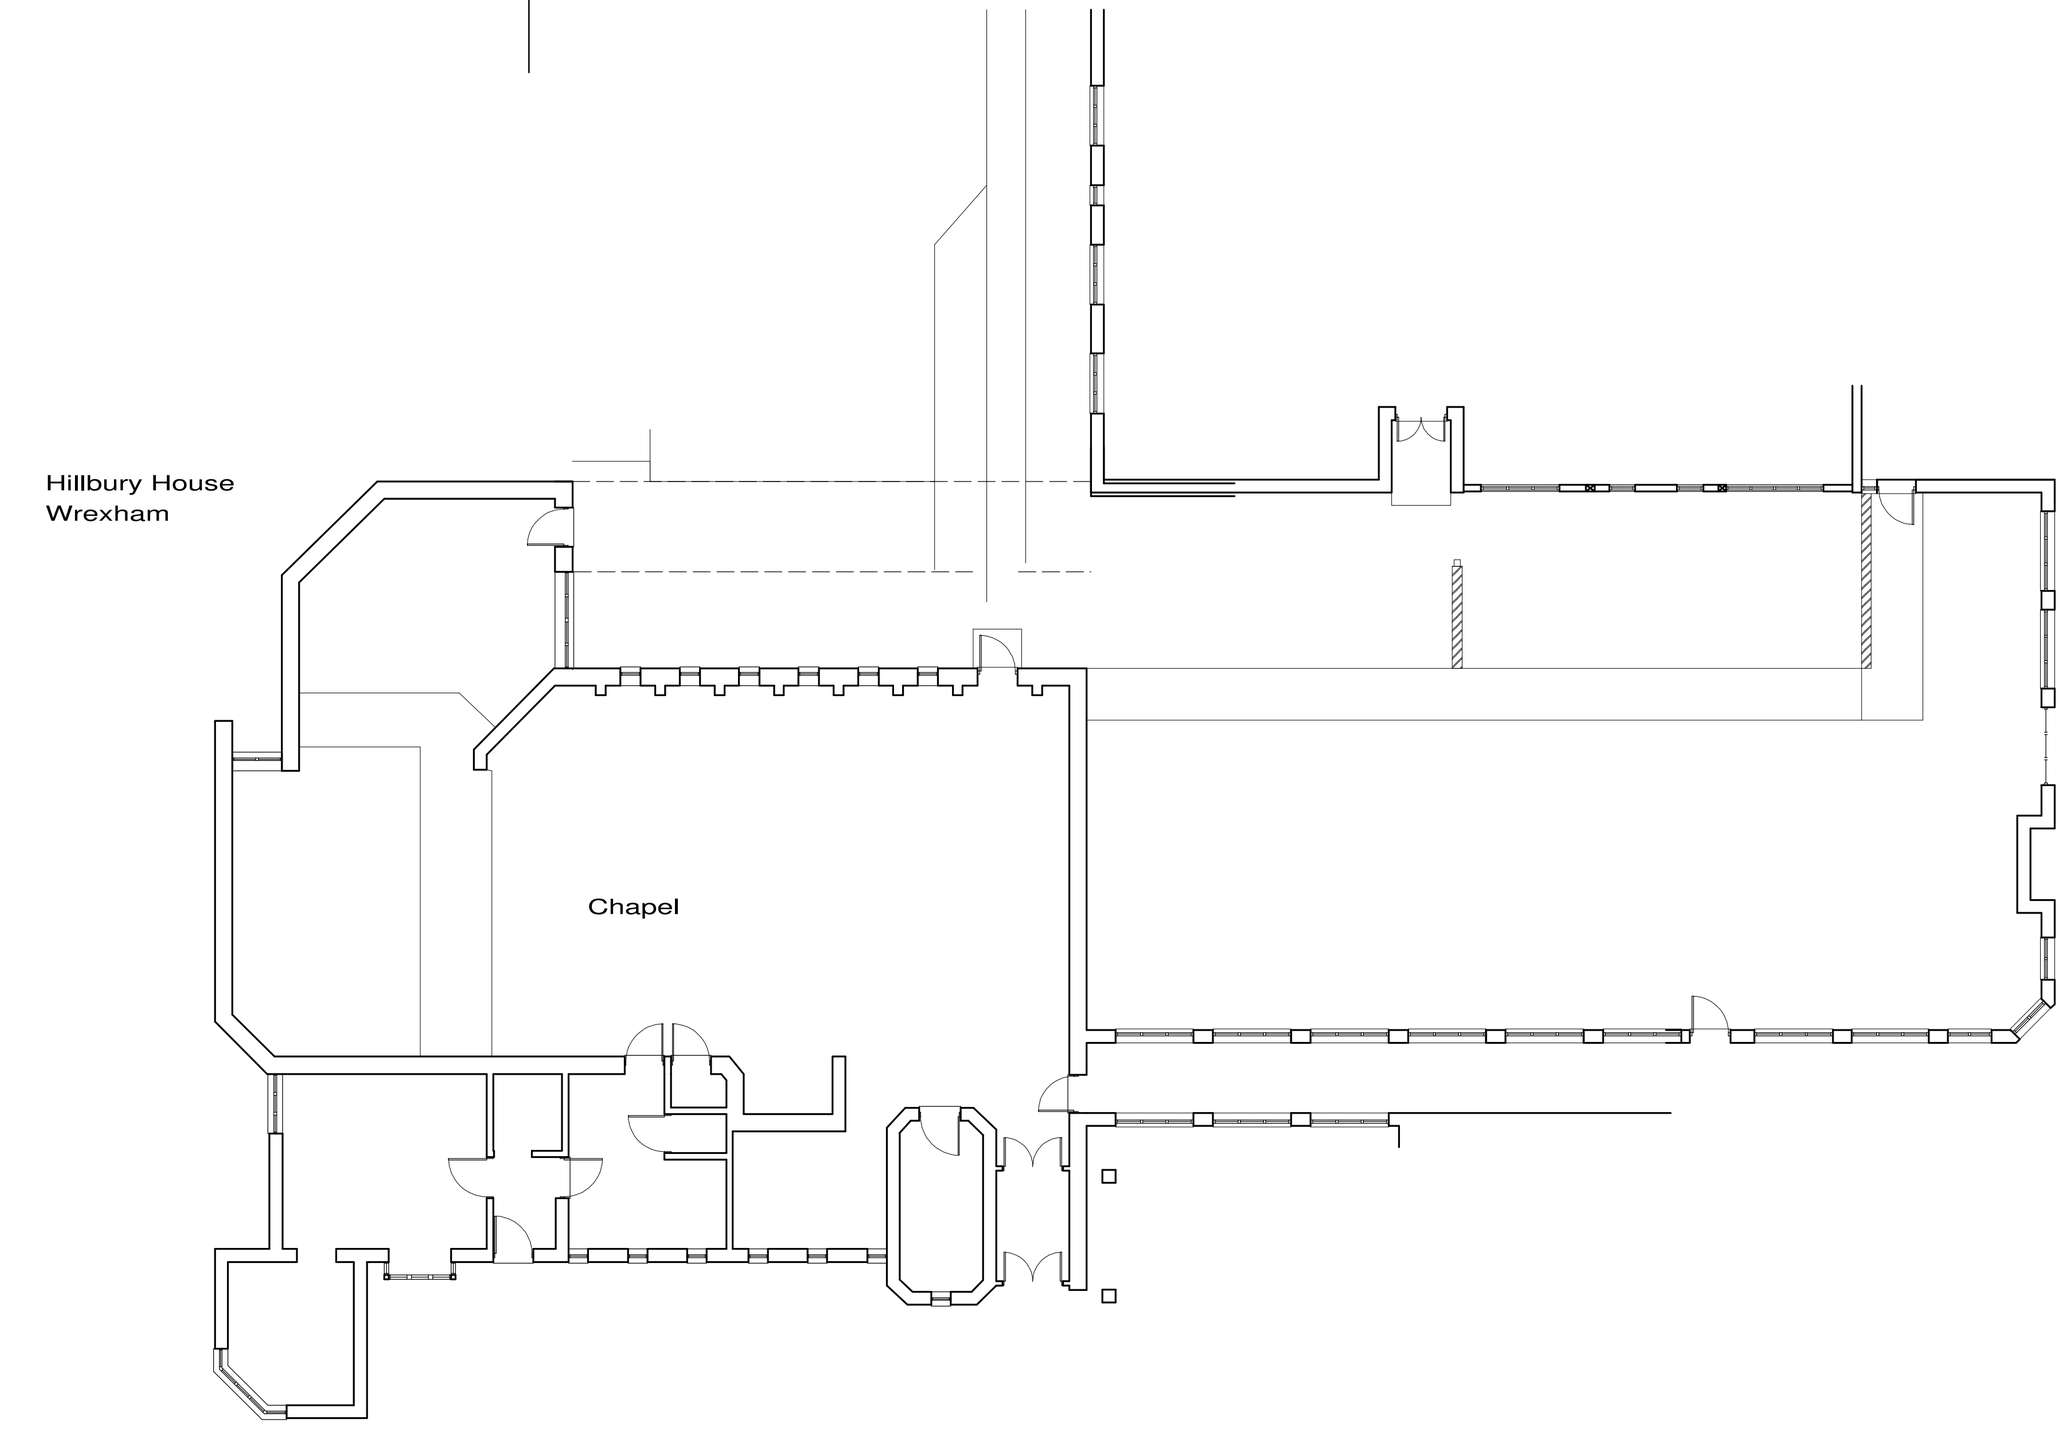

0 1 2 3 4 5m

Existing Floor Plan 1:100

Wynn Rogers Architectural Services Ltd
Studio 3
Rosemary Lane
Dinbych
LL16 3TT

E: consult@wynn-rogers.co.uk
T: 01745 812100
W: www.wynn-rogers.co.uk

gwasanaethau pensaernïol wynn rogers architectural services

Project :	Proposed changeof use and estension at Hillbury House Chapel	Scale :	1:100@A2
Content :	Existing Floor Plans	Date :	June 2026
Client :	Pendine Park Care Organisation	Drawing:	2657-002