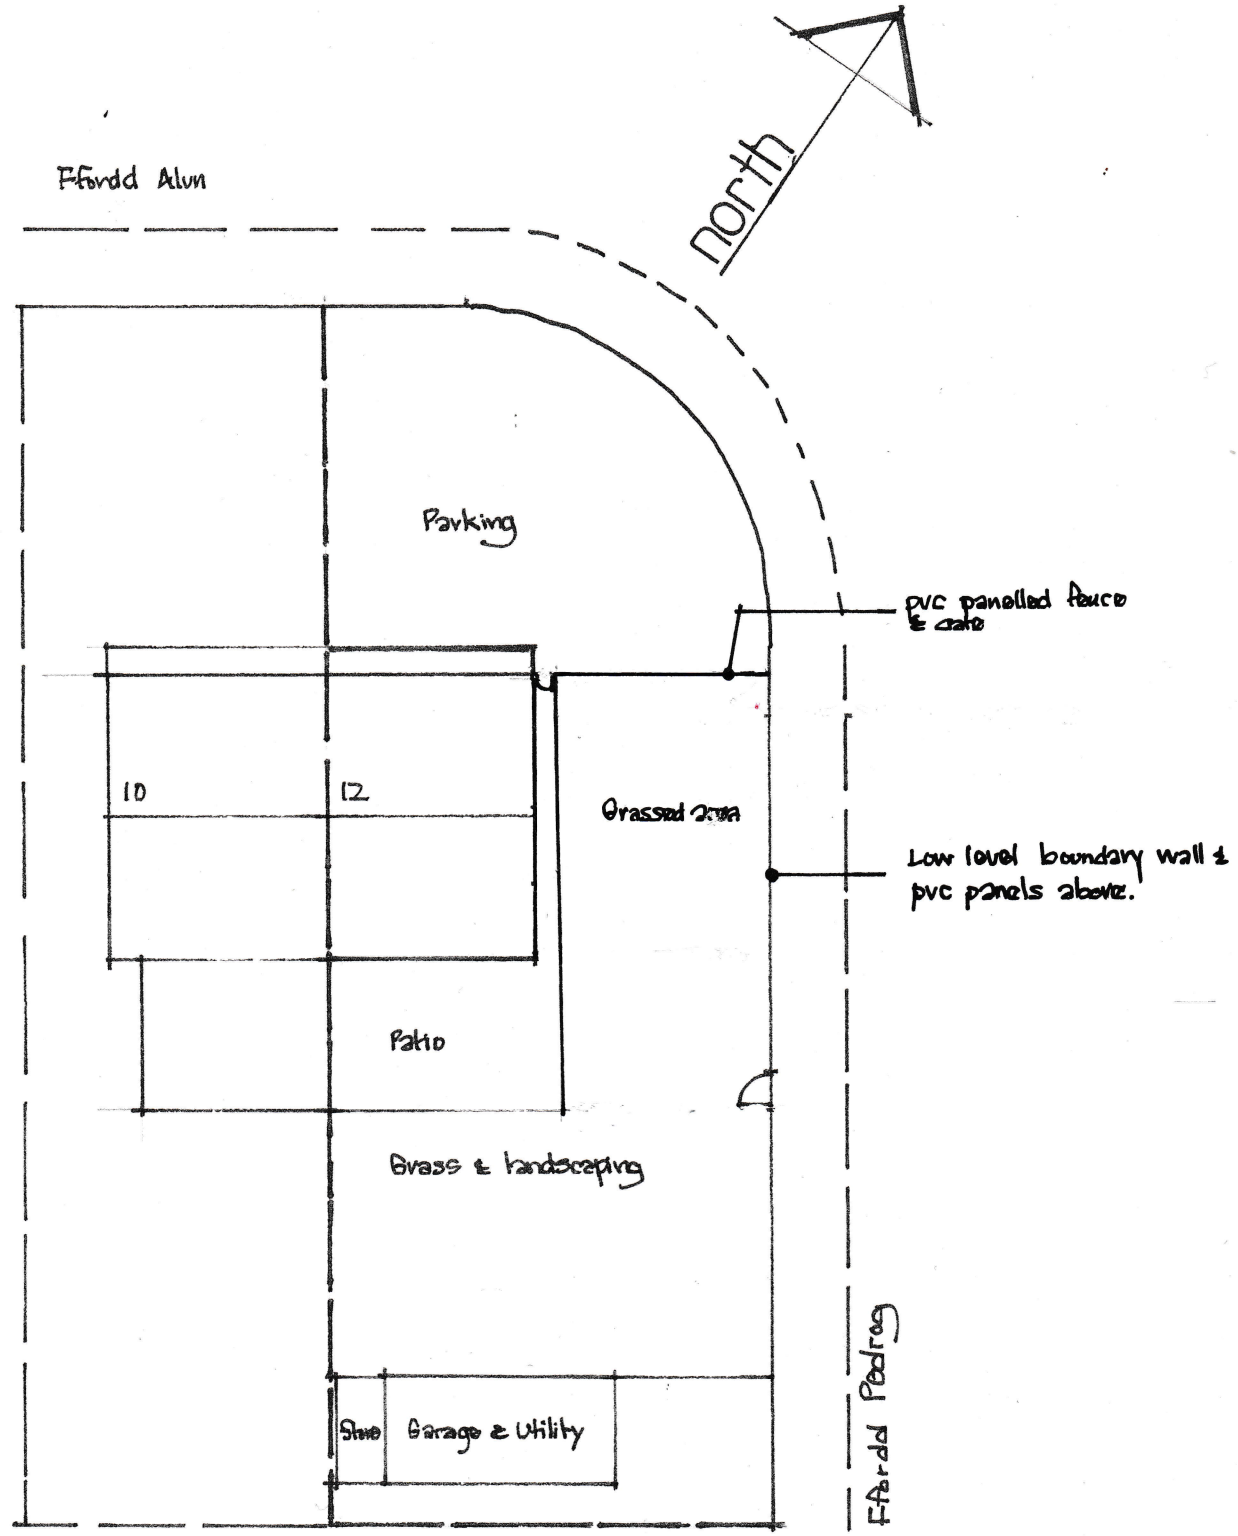


block plan

PROPOSED SIDE EXTENSION

'12 FFORDD ALUN',
Wrexham

Scale 1:200 @ A4 Drg. No.

Date June 2026 **12FAW/Ex3**