

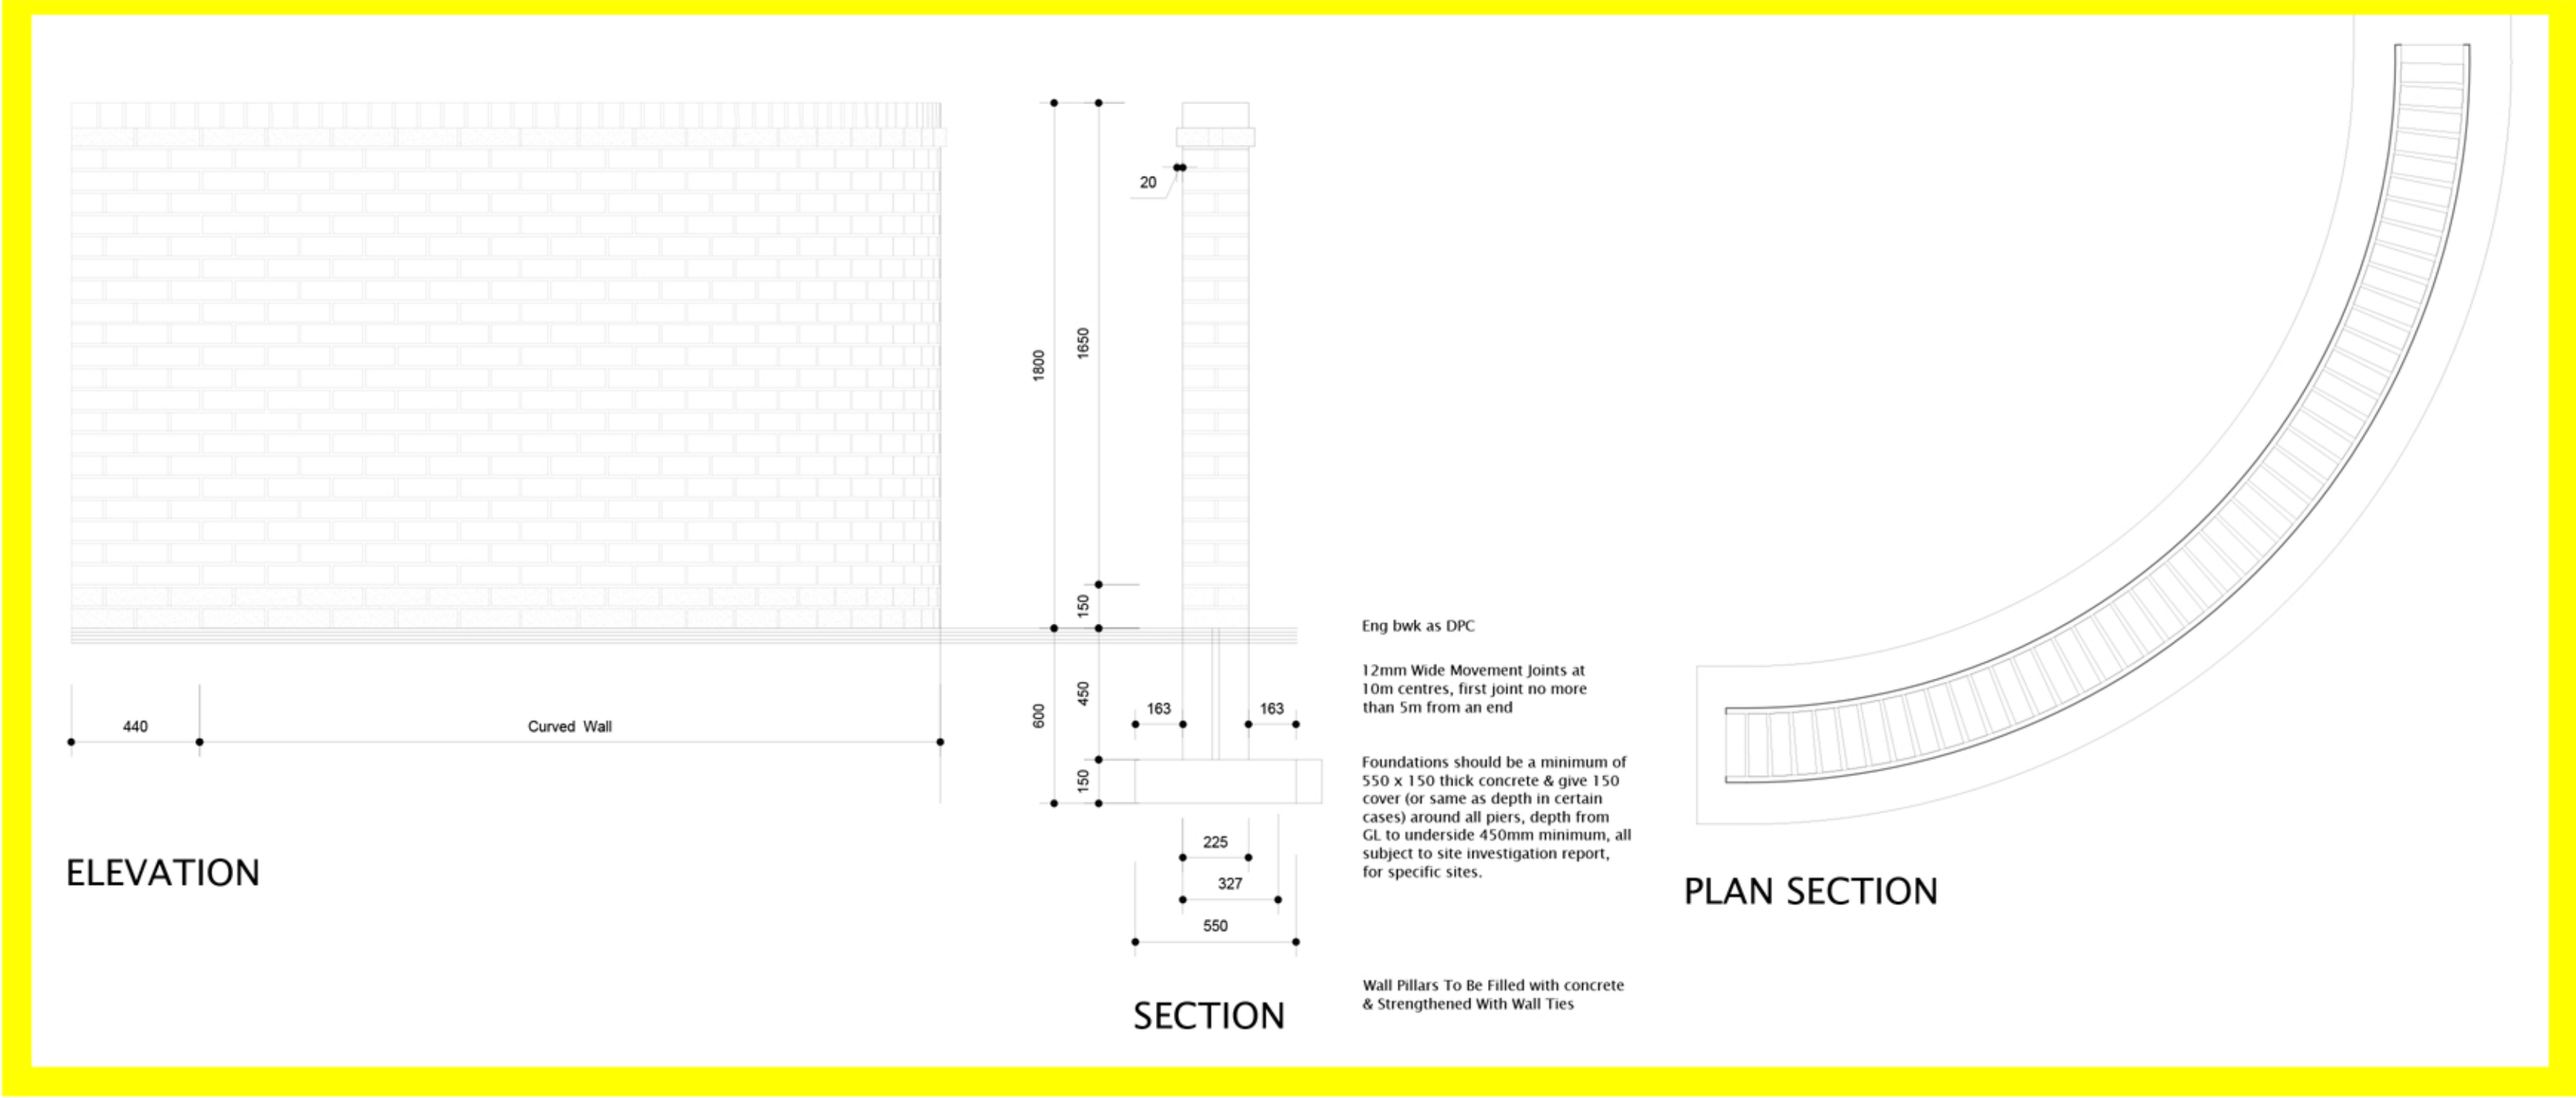


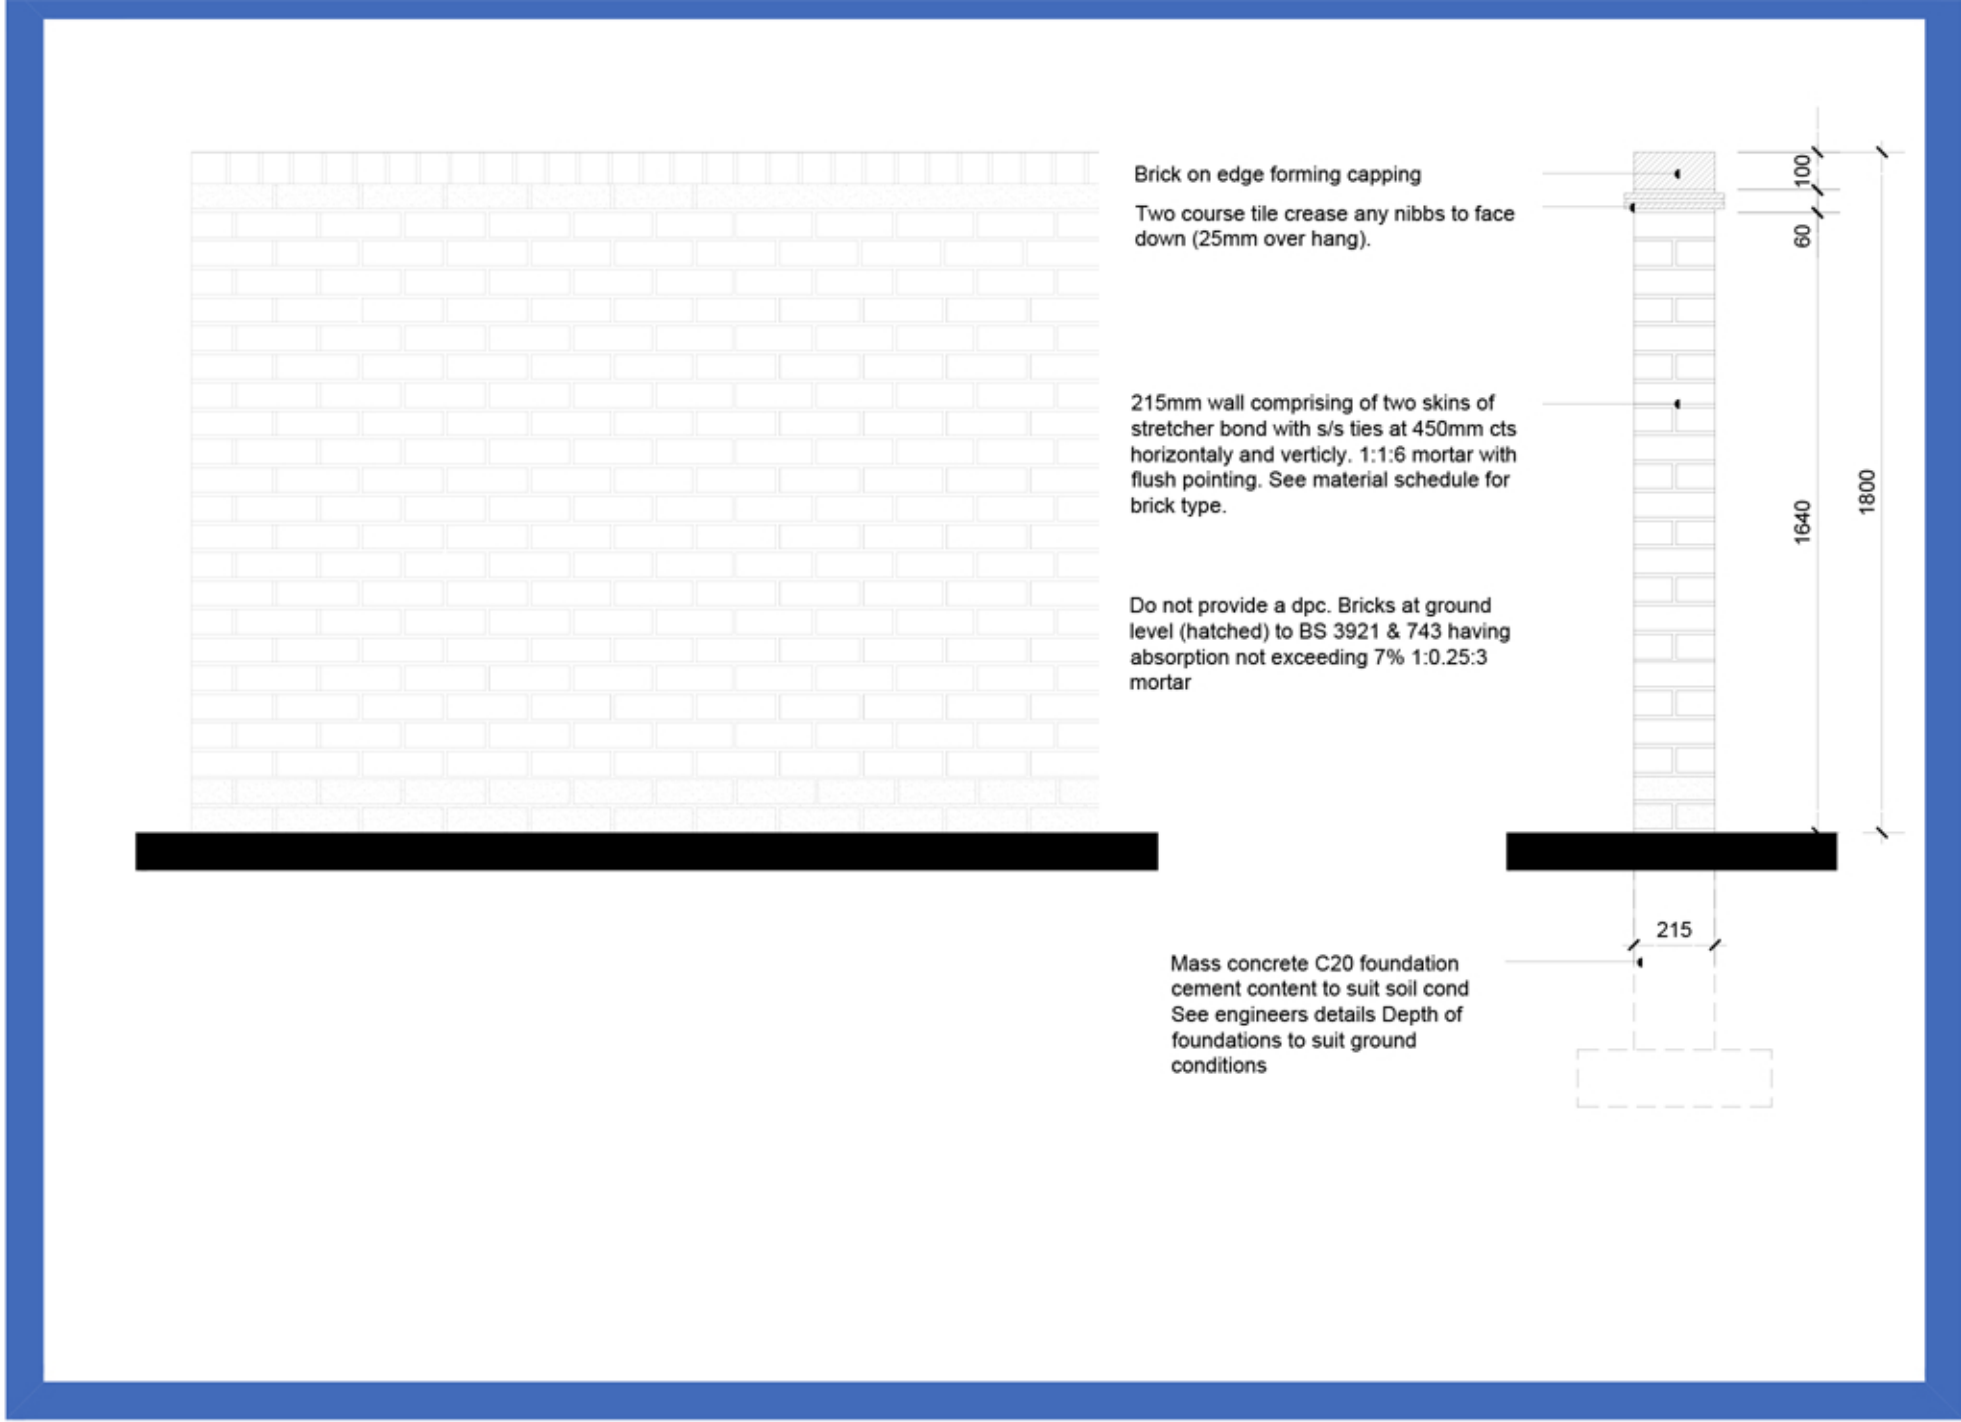


IMPORTANT NOTE:
COPYRIGHT OF THIS DRAWING BELONGS SOLELY TO BALDWIN DESIGN CONSULTANCY LTD.

1.8m high brick wall.

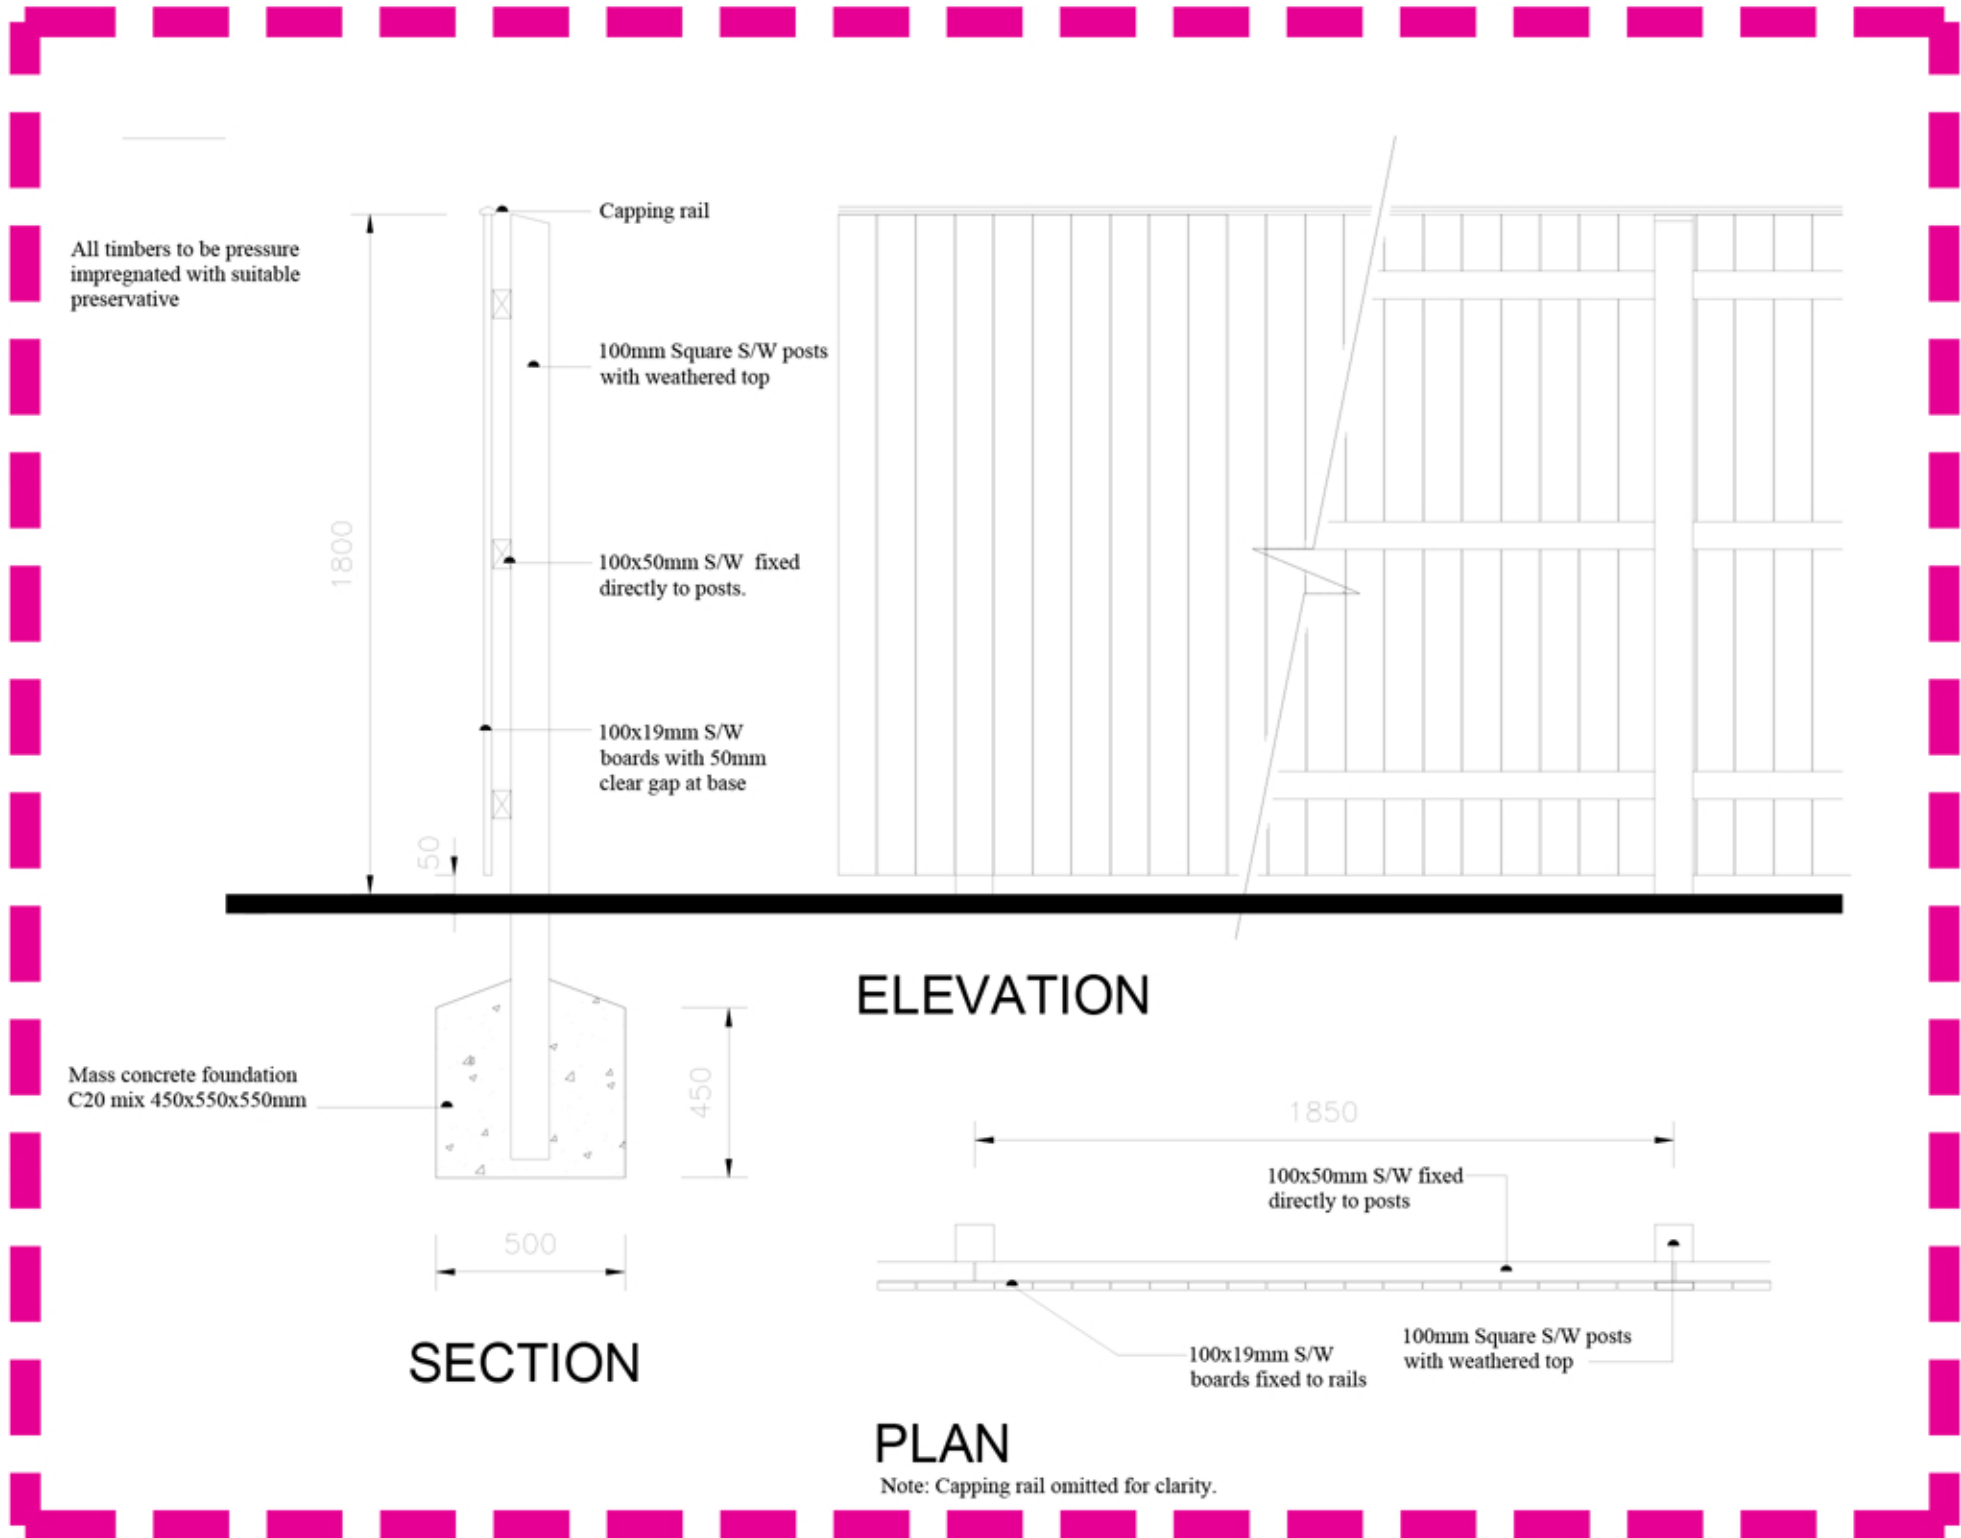


1.8m high Close Boarded Garden Fence.

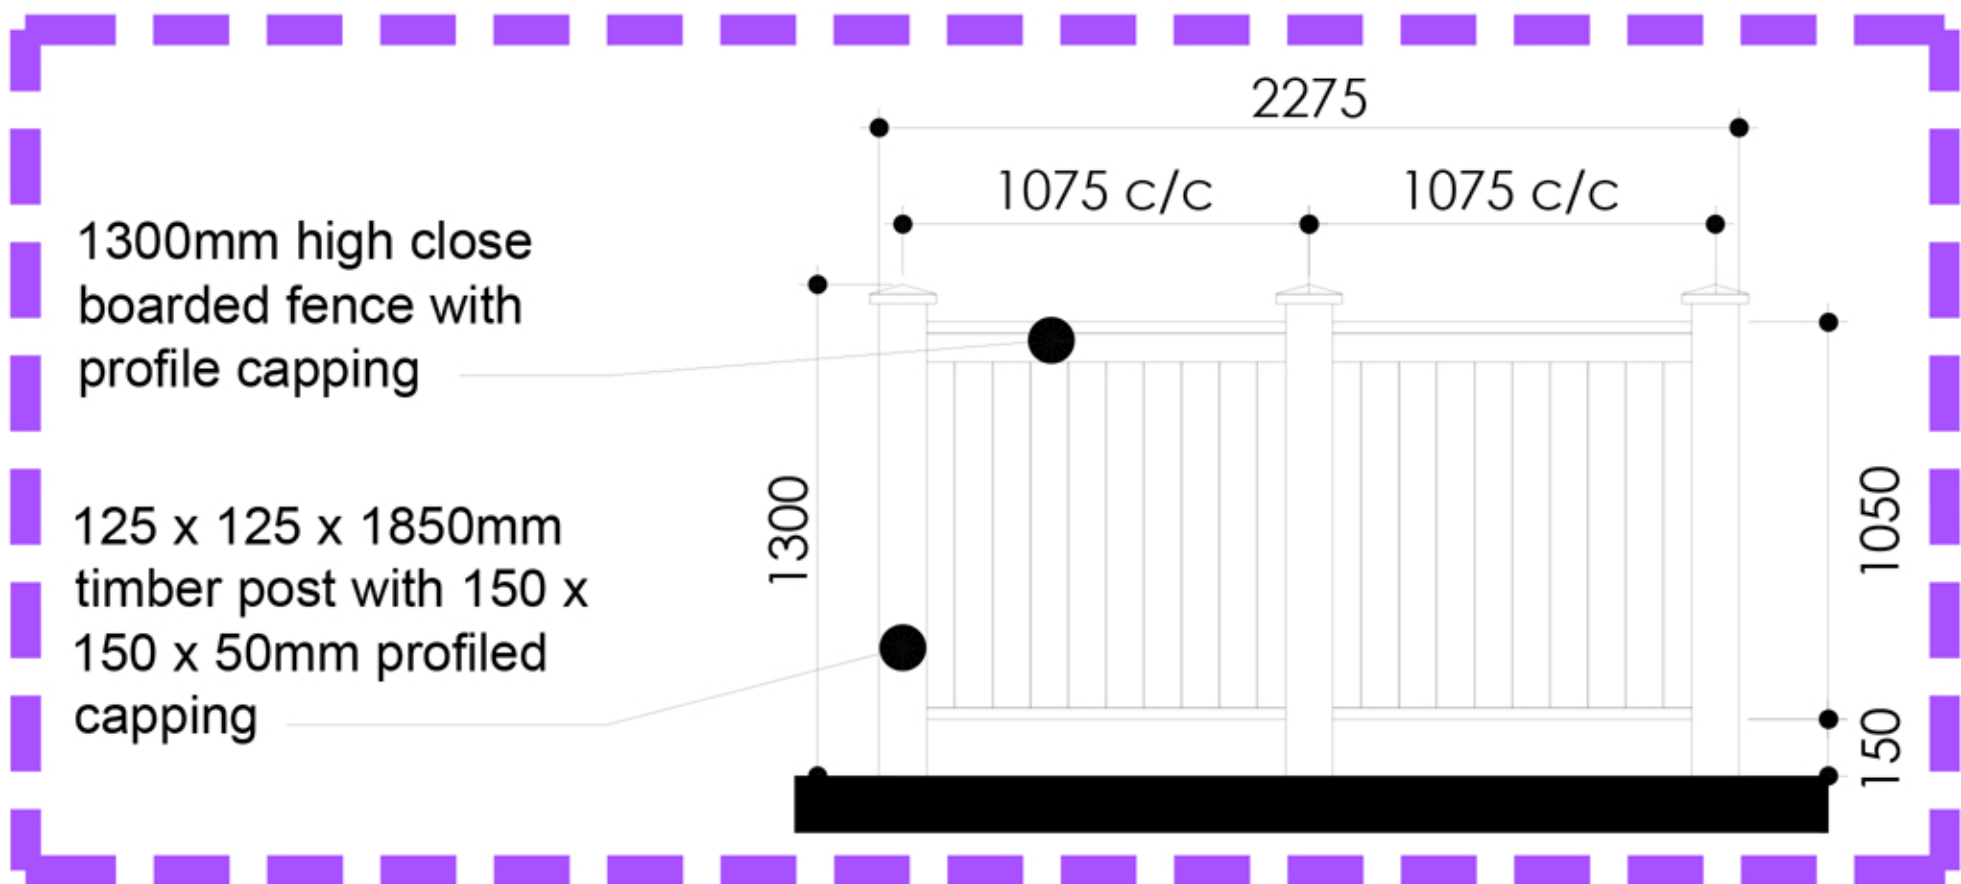


1.4m high Timber Fence.


1.8m high curved brick wall.

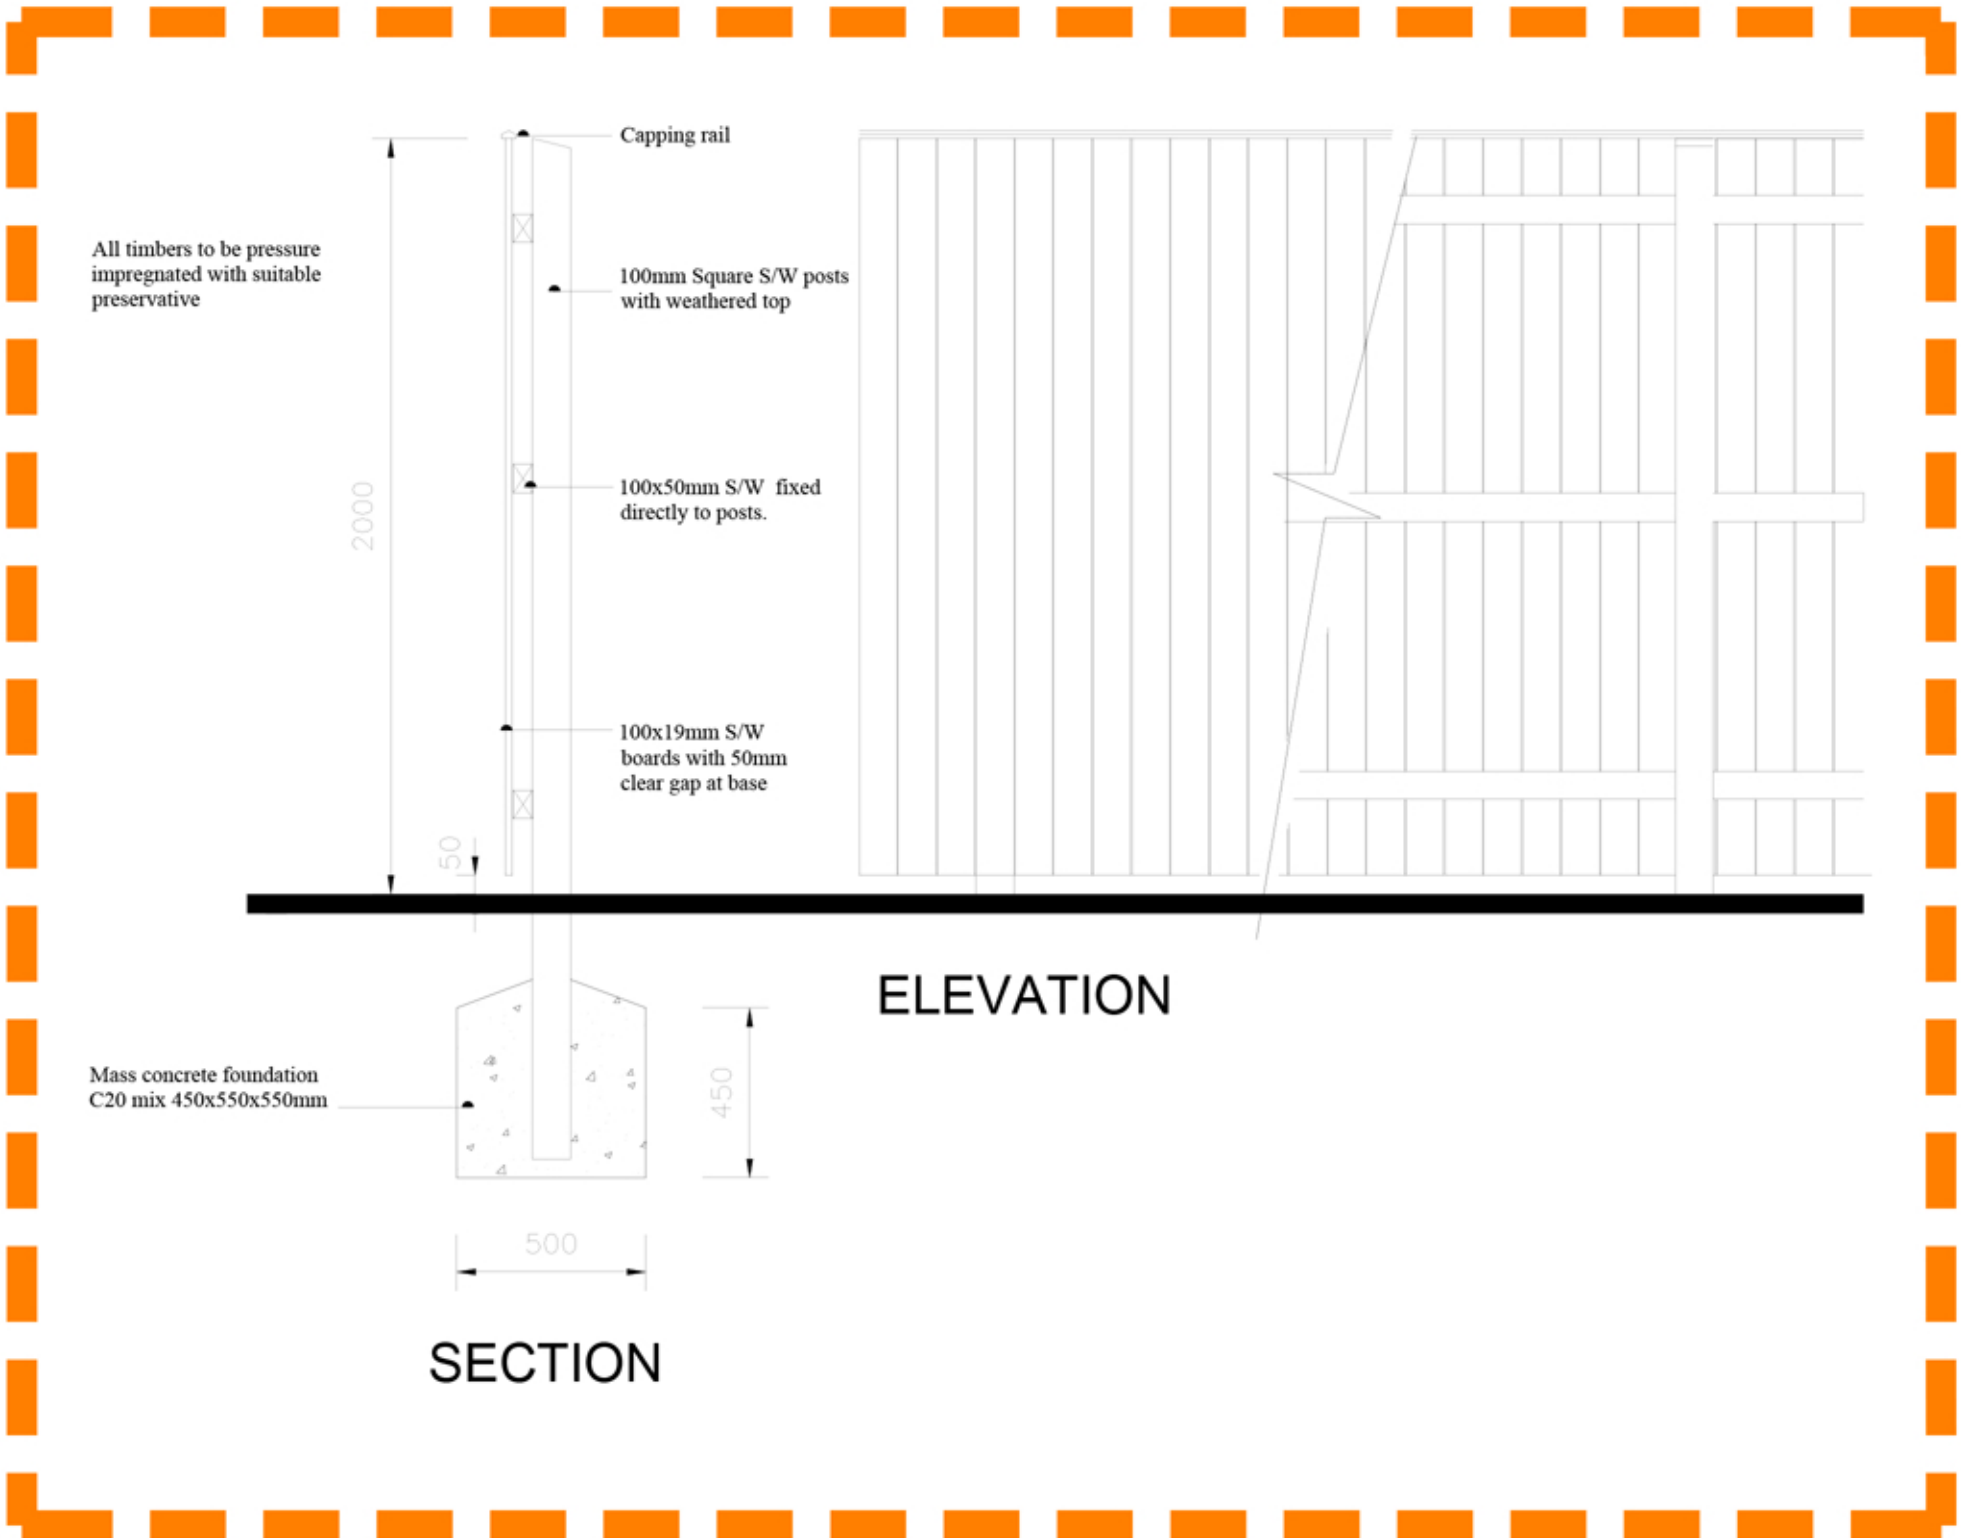

2.0m high Acoustic Fence.

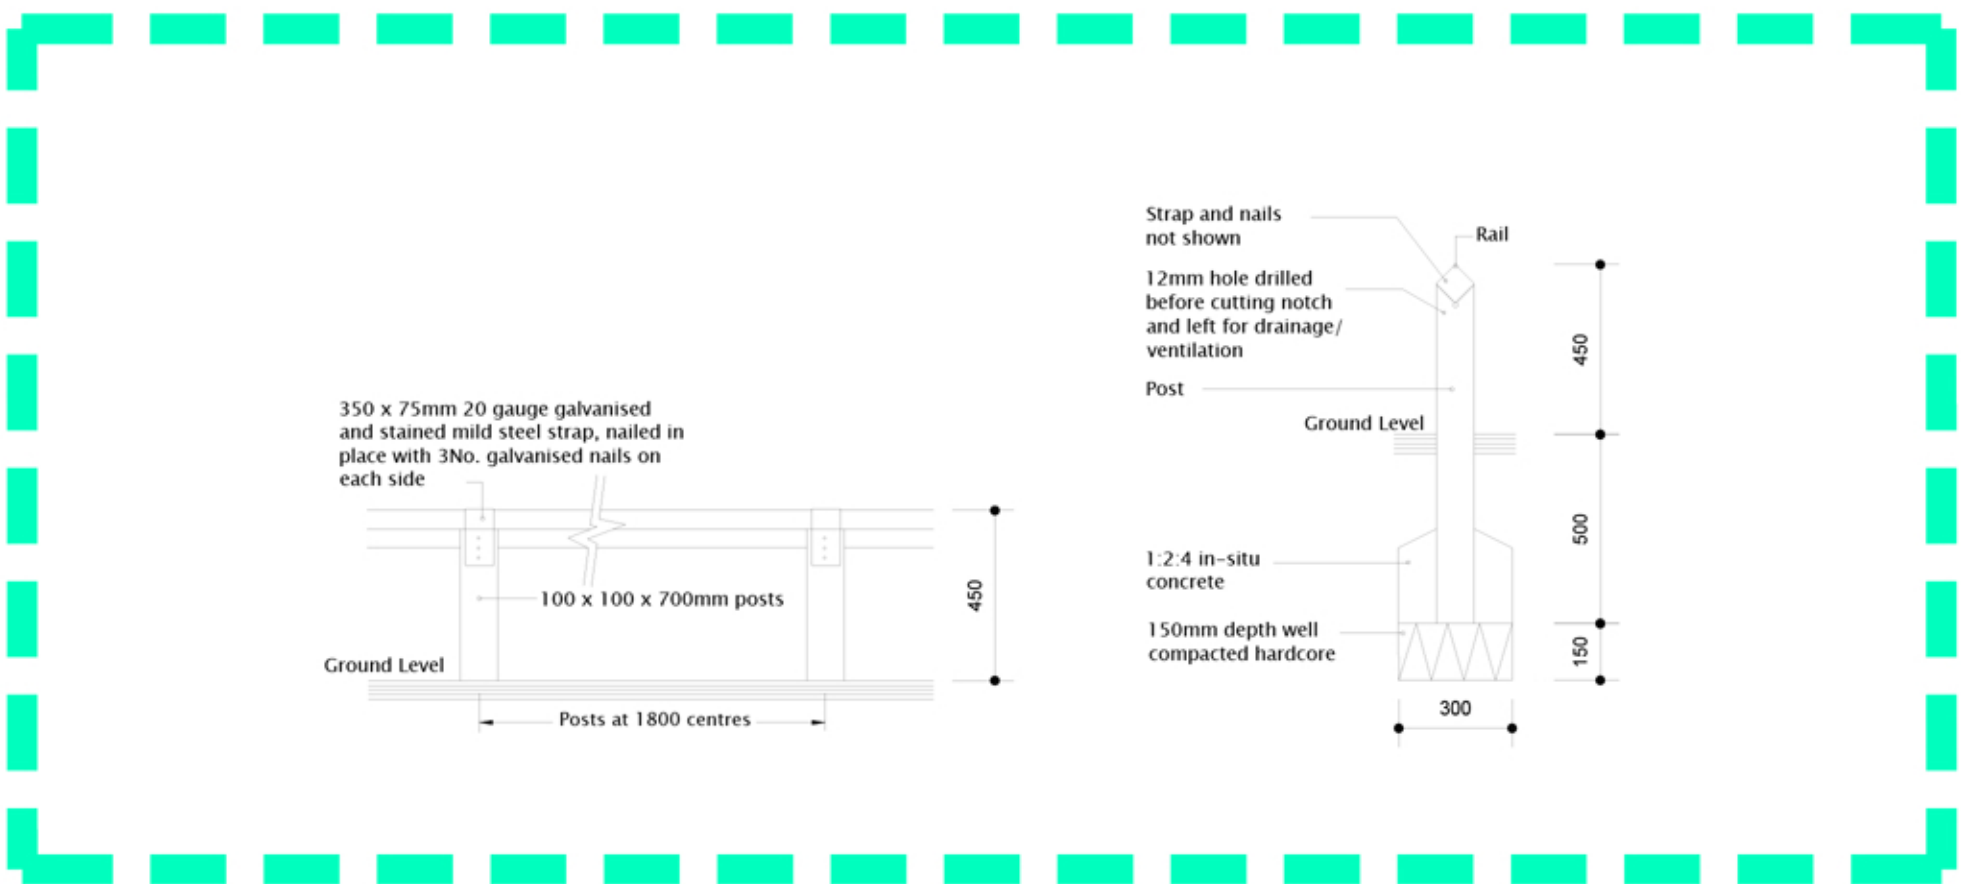

450mm high Timber Knee Rail Fence.

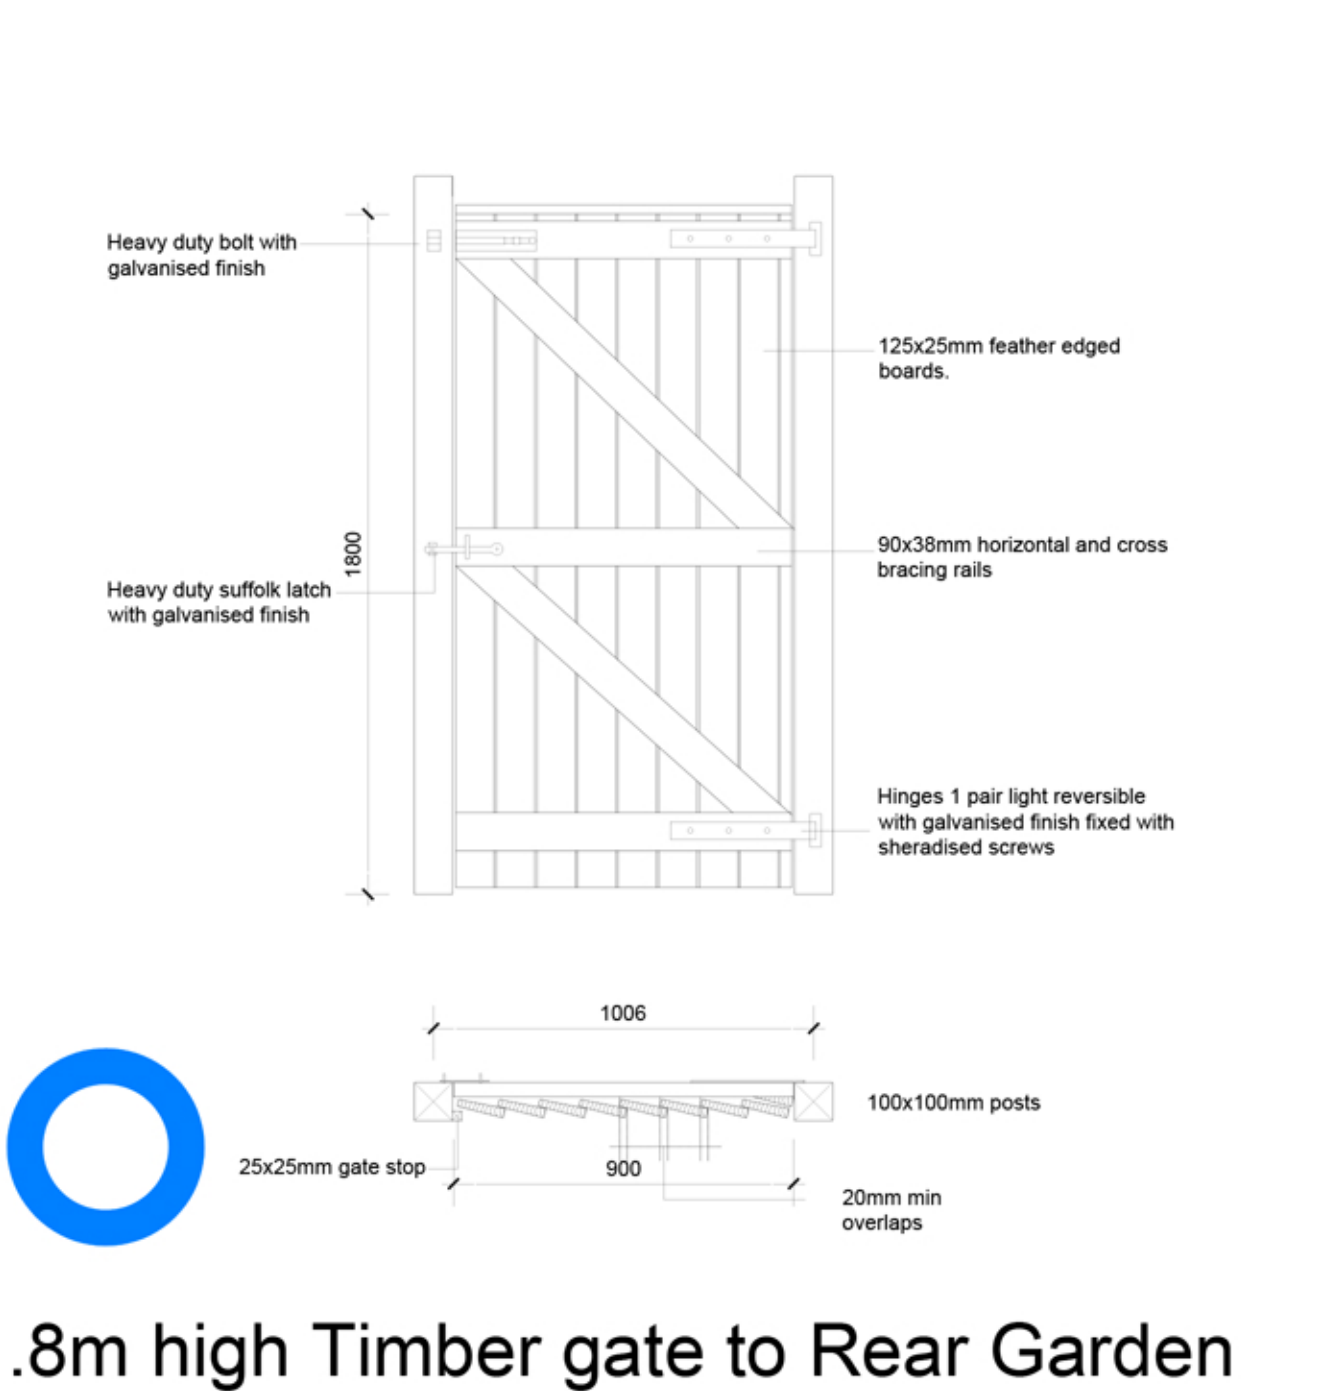

1.8m high Timber gate to Rear Garden

Revision:	By:	Date:
A. Material detail removed	OKB	15.10.24
B. Curved brick wall detail, knee rail fence and 1.4m high timber fence added	OKB	16.03.26

Baldwin Design Boundary Treatment Details	Client:	GLADMAN	
	Project Title:	Proposed Development	
	Address:	Bangor Road, Johnstown	
	Drawing Title:	Boundary Treatment Details	
	Drawing No:	G-BRJ-BTD-01	
Dwn:	Ckd:	Date:	
AB	BDC	01/11/2023	
Scale:	Paper Size:	Rev:	
1:20	A1	B	