


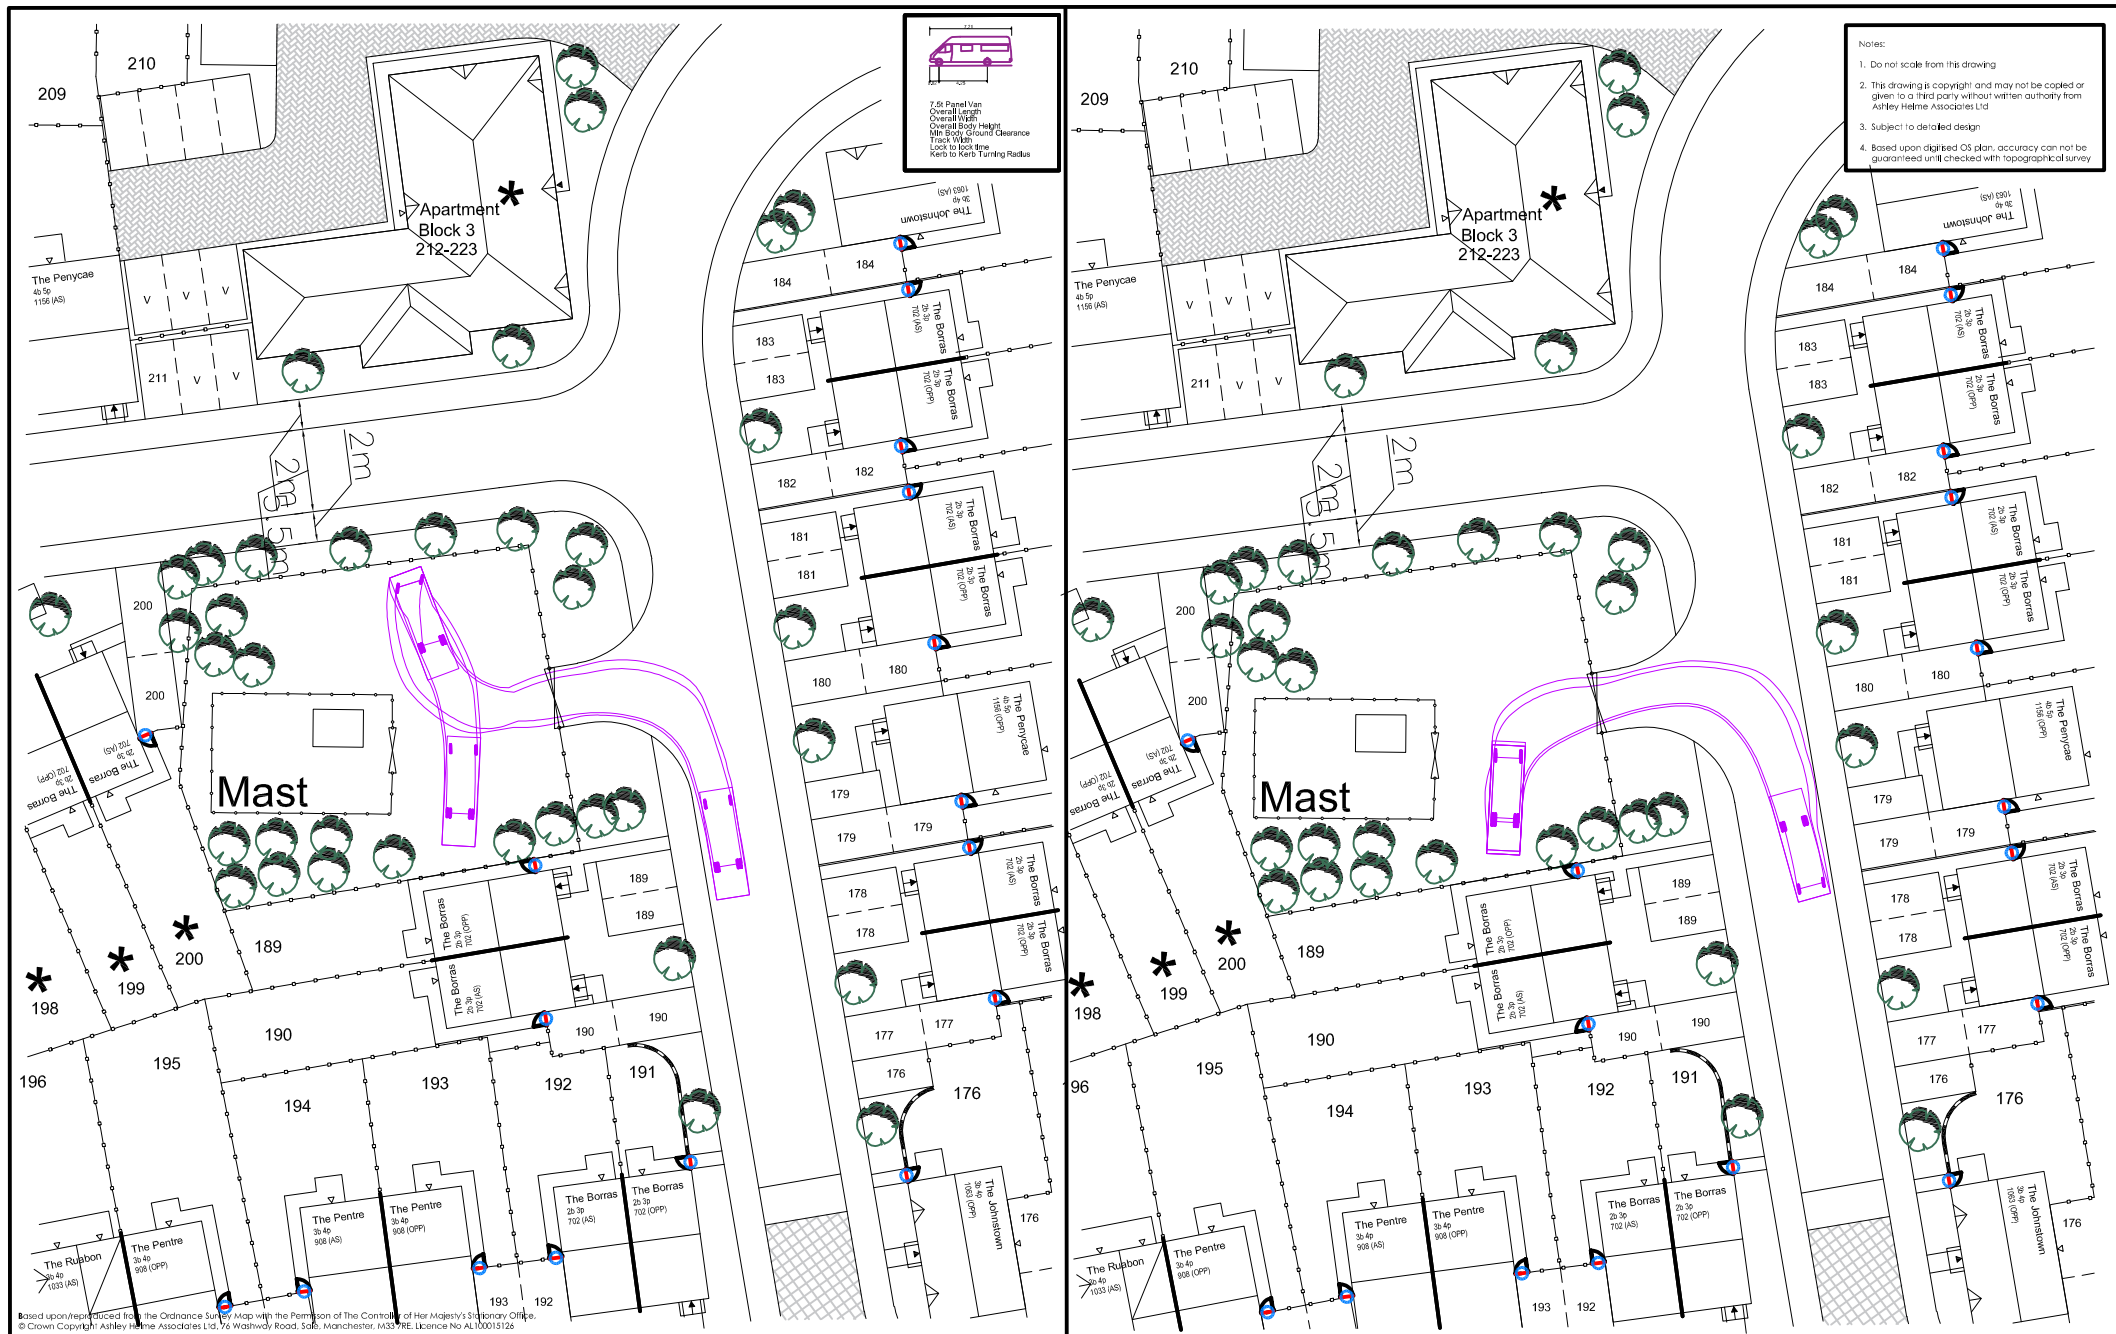

Project	BANGOR ROAD, JOHNSTOWN
Client	GLADMAN DEVELOPMENTS LTD

Title	SWEPT PATH ANALYSIS: MAST 7.5t PANEL VAN
-------	---

Drawing No	1232/SP/06
Date	MAY 2026
Rev	D
Scale	1:500@A4

