


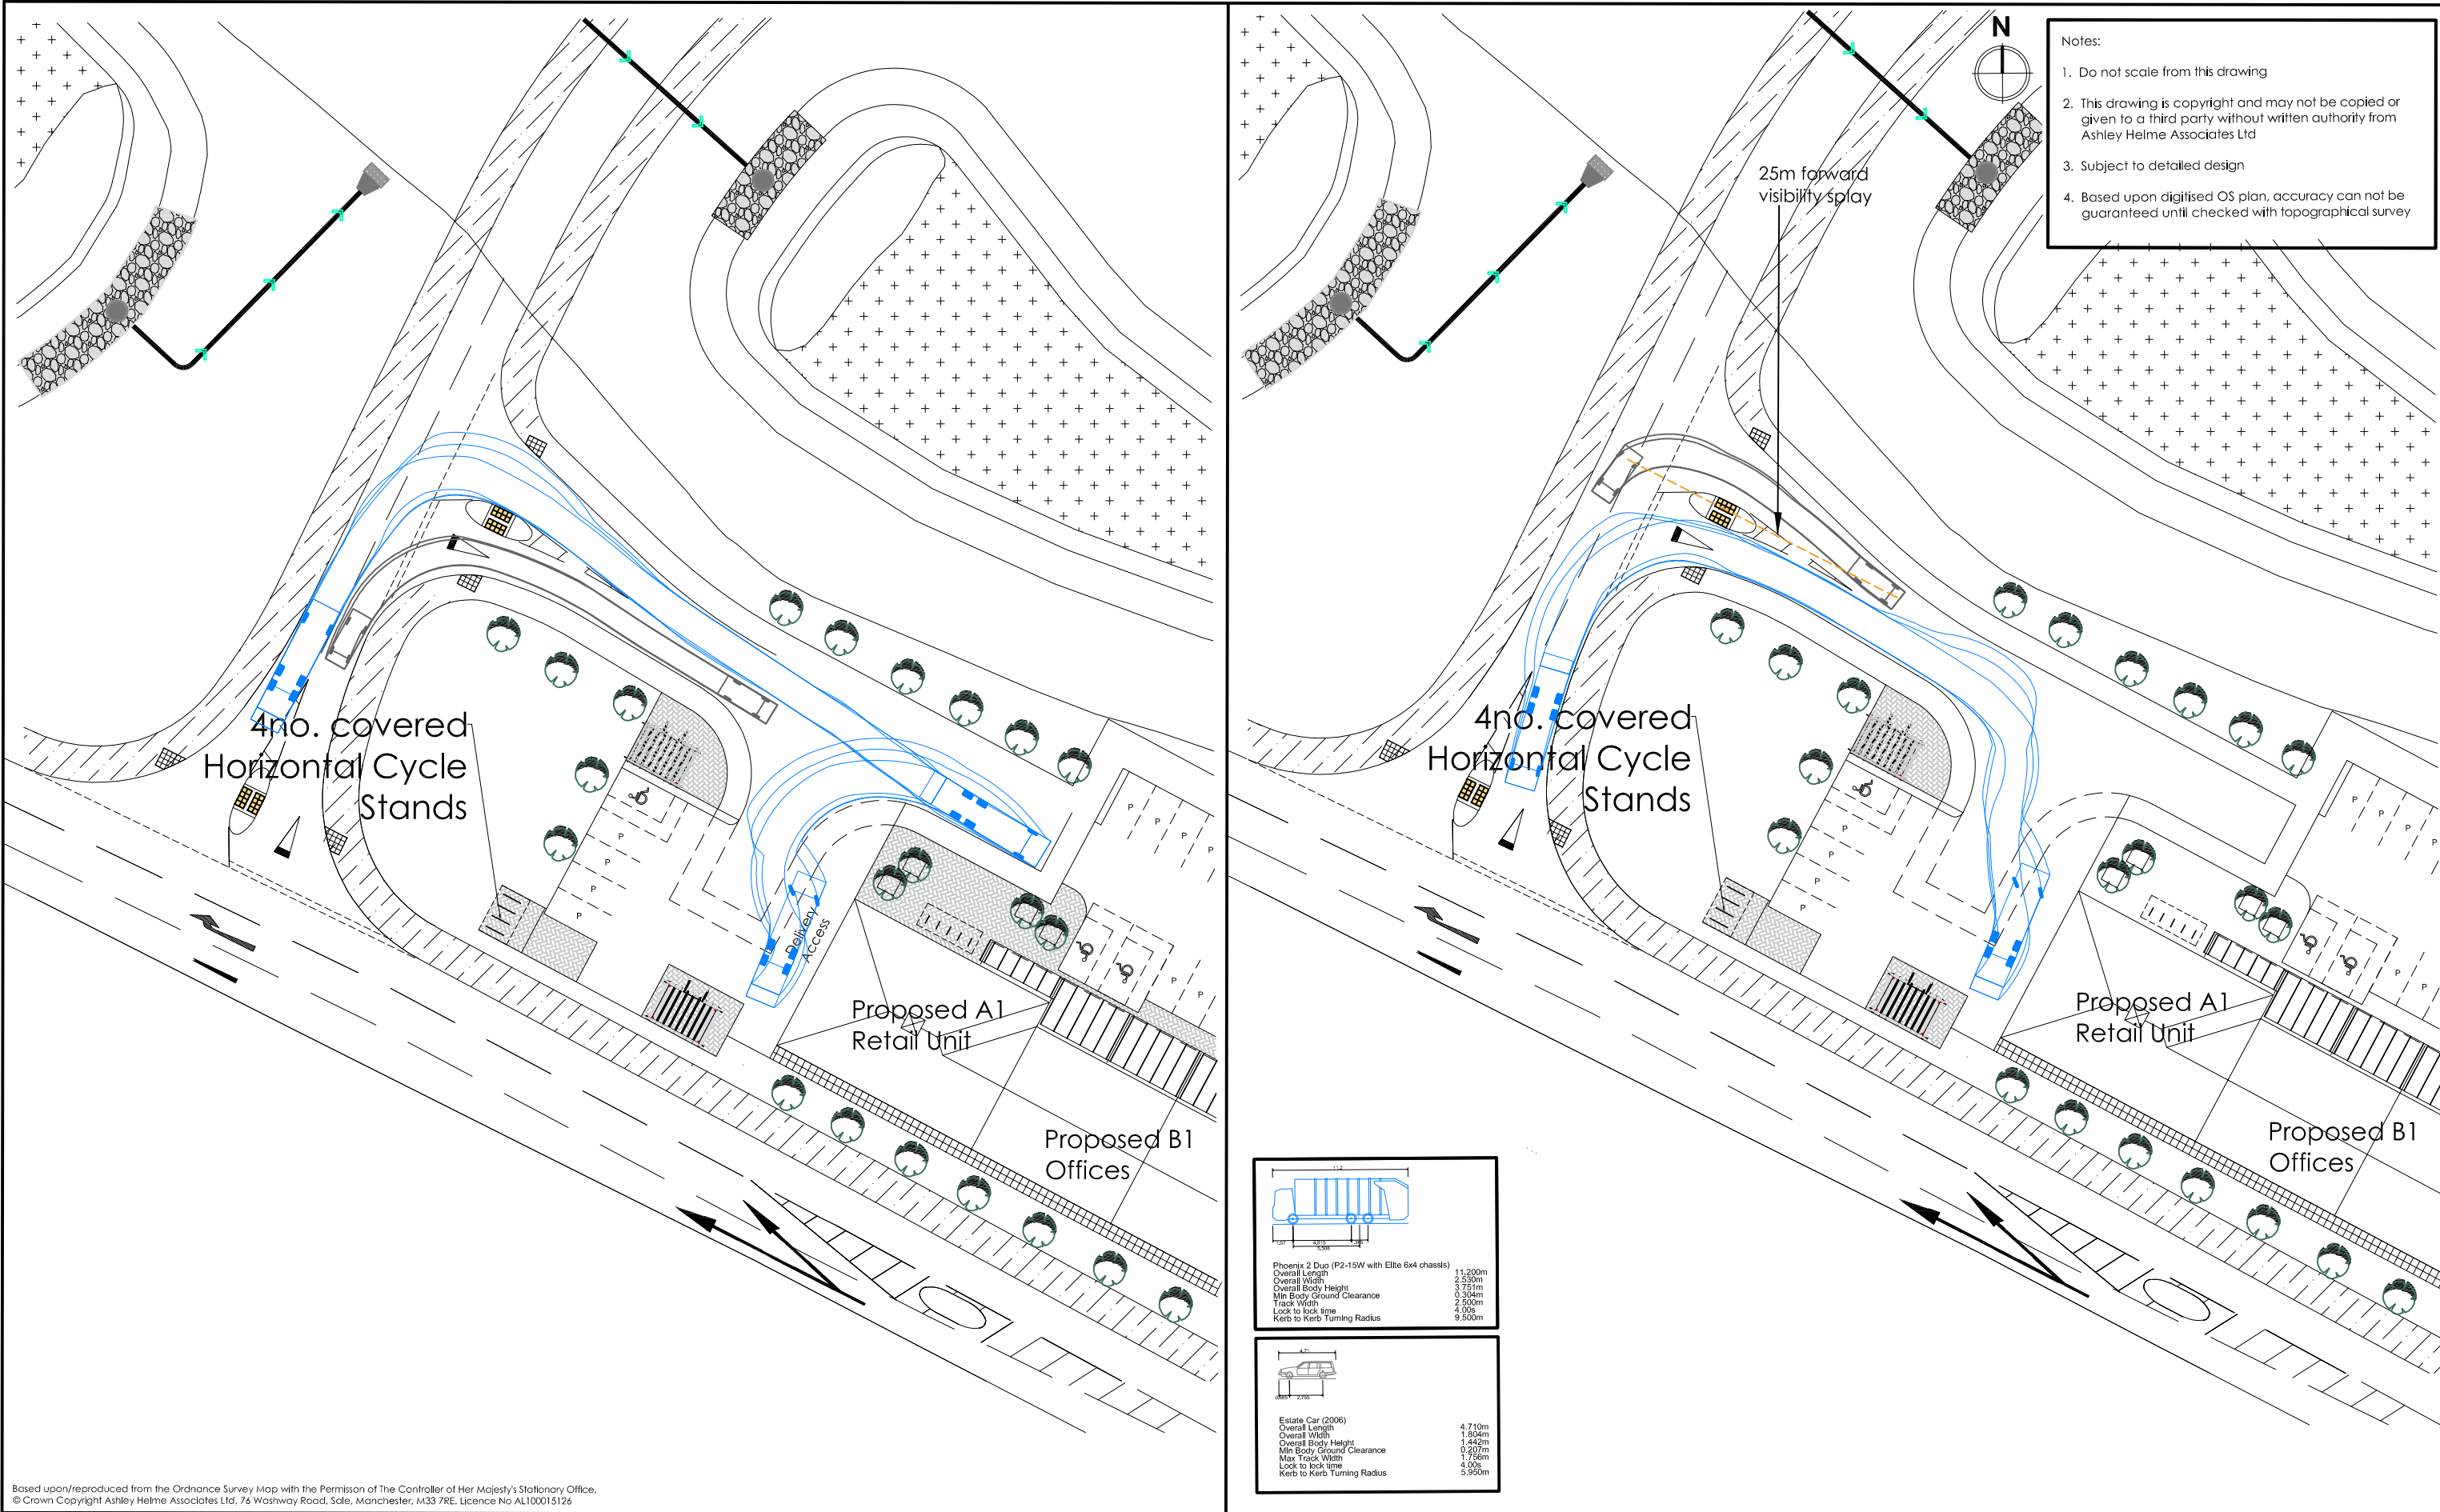

Based upon/reproduced from the Ordnance Survey Map with the Permission of The Controller of Her Majesty's Stationary Office.
© Crown Copyright Ashley Helme Associates Ltd, 76 Washway Road, Sale, Manchester, M33 7RE, Licence No AL100015126

Project	BANGOR ROAD, JOHNSTOWN	Title	SWEPT PATH ANALYSIS: REFUSE VEHICLE	Drawing No	1232/SP/04	Rev	D	 ASHLEY HELME ASSOCIATES	Telephone 0161 972 0552 aha@ashleyhelme.co.uk www.ashleyhelme.co.uk
Client	GLADMAN DEVELOPMENTS LTD			Date	MAY 2026	Scale	1:500@A3		
								Address	76 Washway Road, Sale, Manchester, M33 7RE