



110.000
109.000
108.000
107.000
106.000
105.000
104.000
103.000

SECTION A-A
scale 1:200

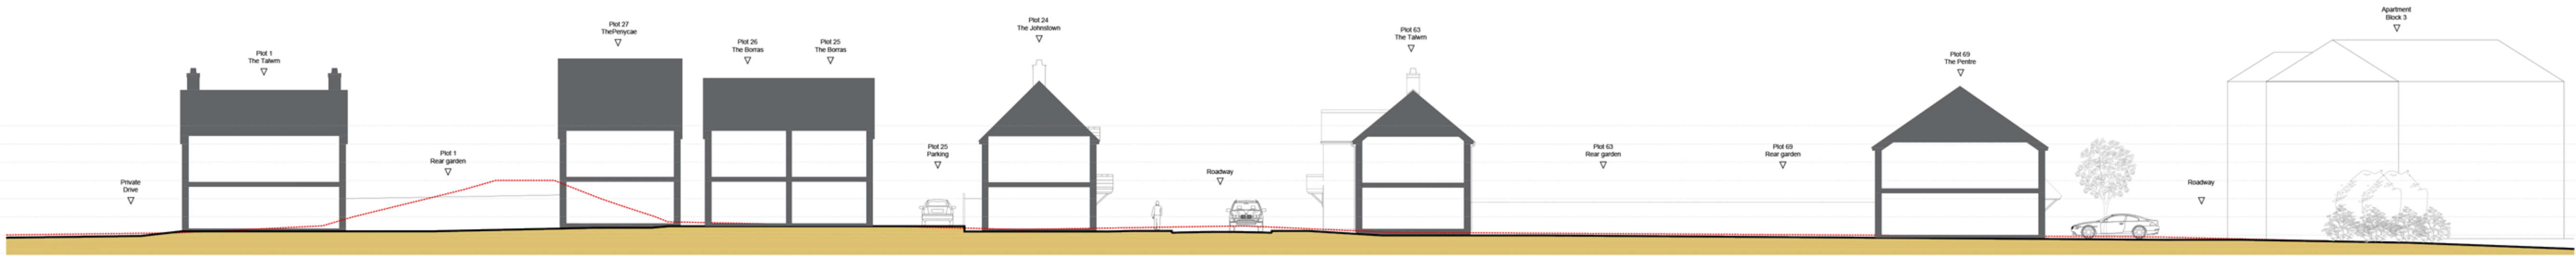


LOCATOR PLAN
scale : n.t.s

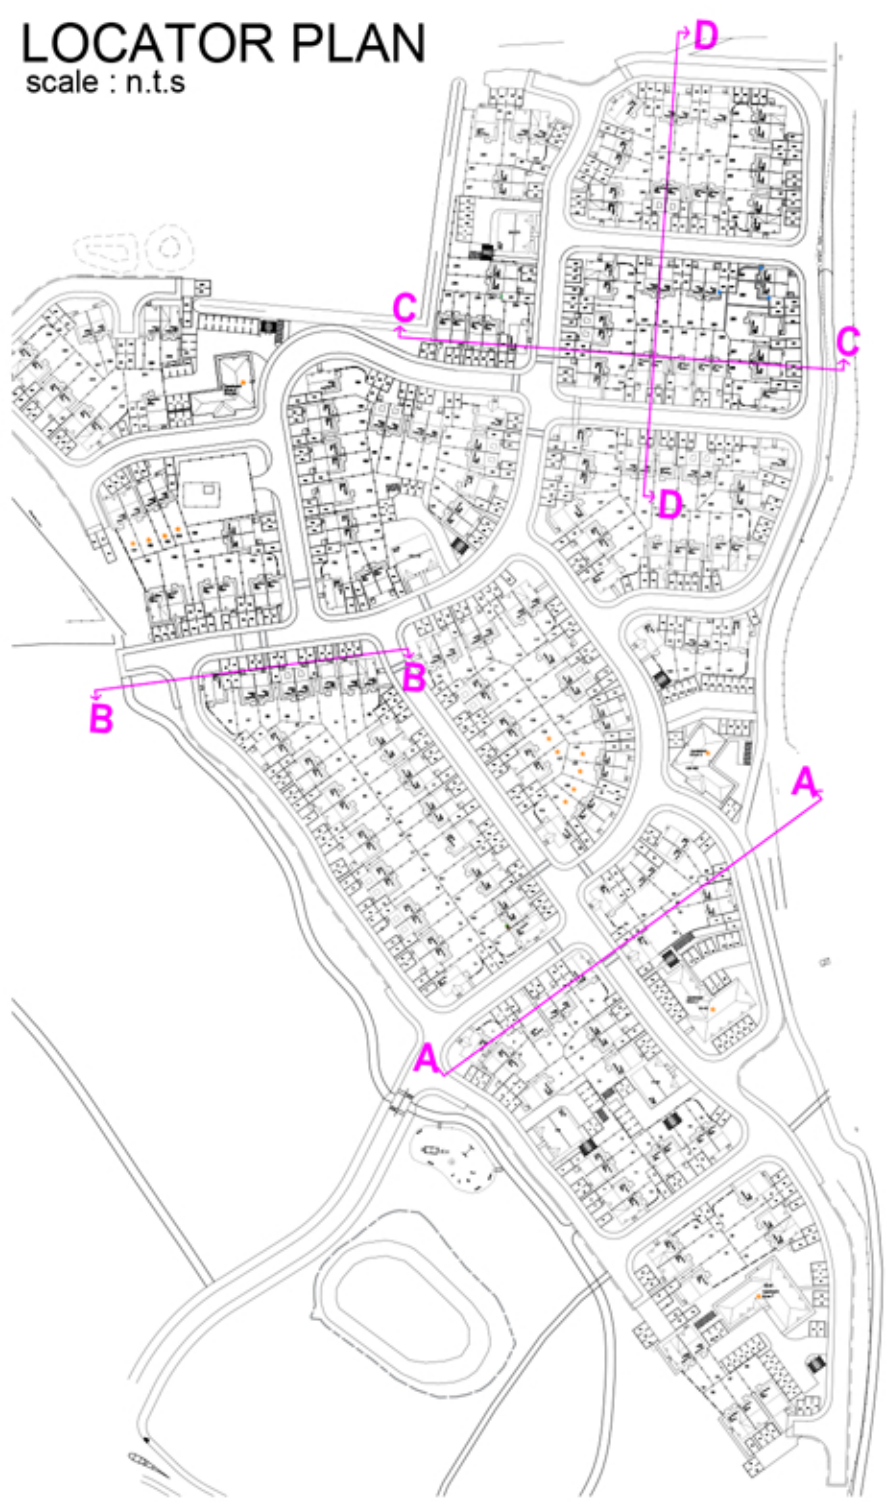

110.000
109.000
108.000
107.000
106.000
105.000
104.000
103.000

SECTION B-B
scale 1:200

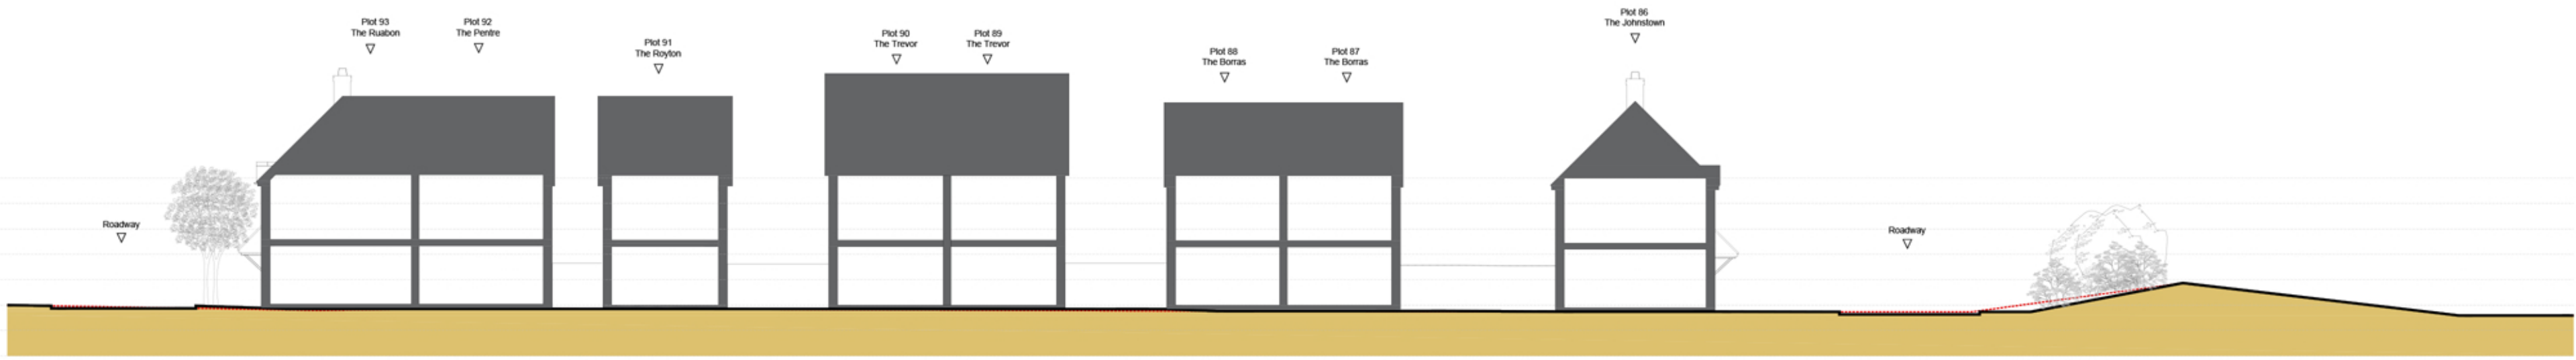


110.000
109.000
108.000
107.000
106.000
105.000
104.000
103.000
102.000

SECTION C-C
scale 1:200




110.000
109.000
108.000
107.000
106.000
105.000
104.000
103.000
102.000

SECTION D-D
scale 1:200

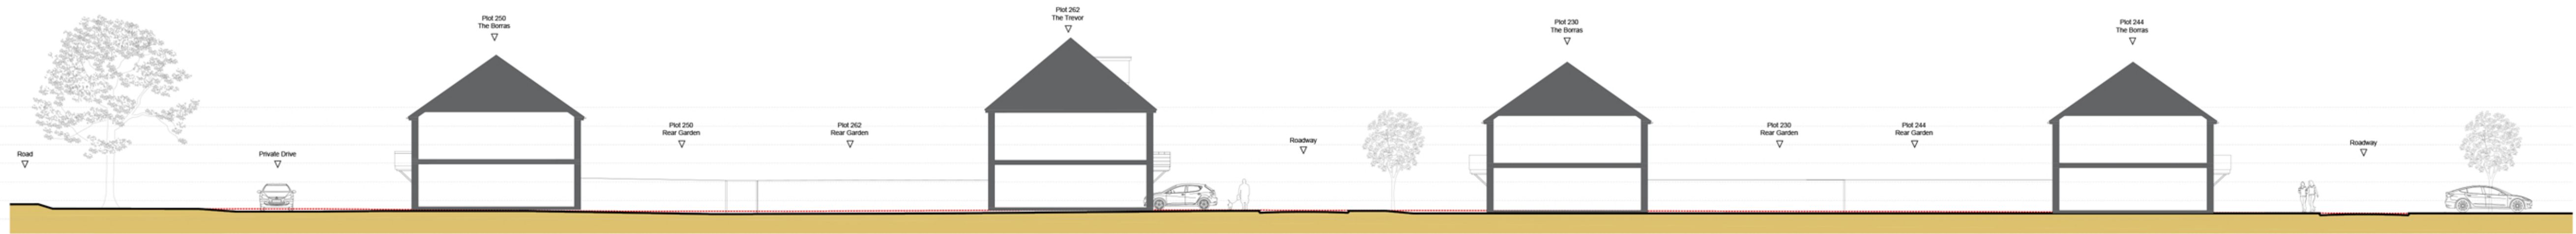

Bangor Road, Johnstown

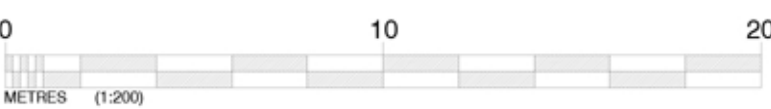

Revision:	By:	Date:
A Updated to Site Layout Rev D	OKB	21.10.24
B Updated to Site Layout Rev AB	BDC	15.05.26

Client:
GLADMAN

Project Title:
Residential Development

Address:
Bangor Road,
Johnstown

Drawing Title:
Site Sections

Drawing No:
GL/BRJ/SS/01

Dwn:	Ckd:	Date:
SQ	ST	23/10/2023
Scale:	Paper Size:	Rev:
1:200	A1	B