


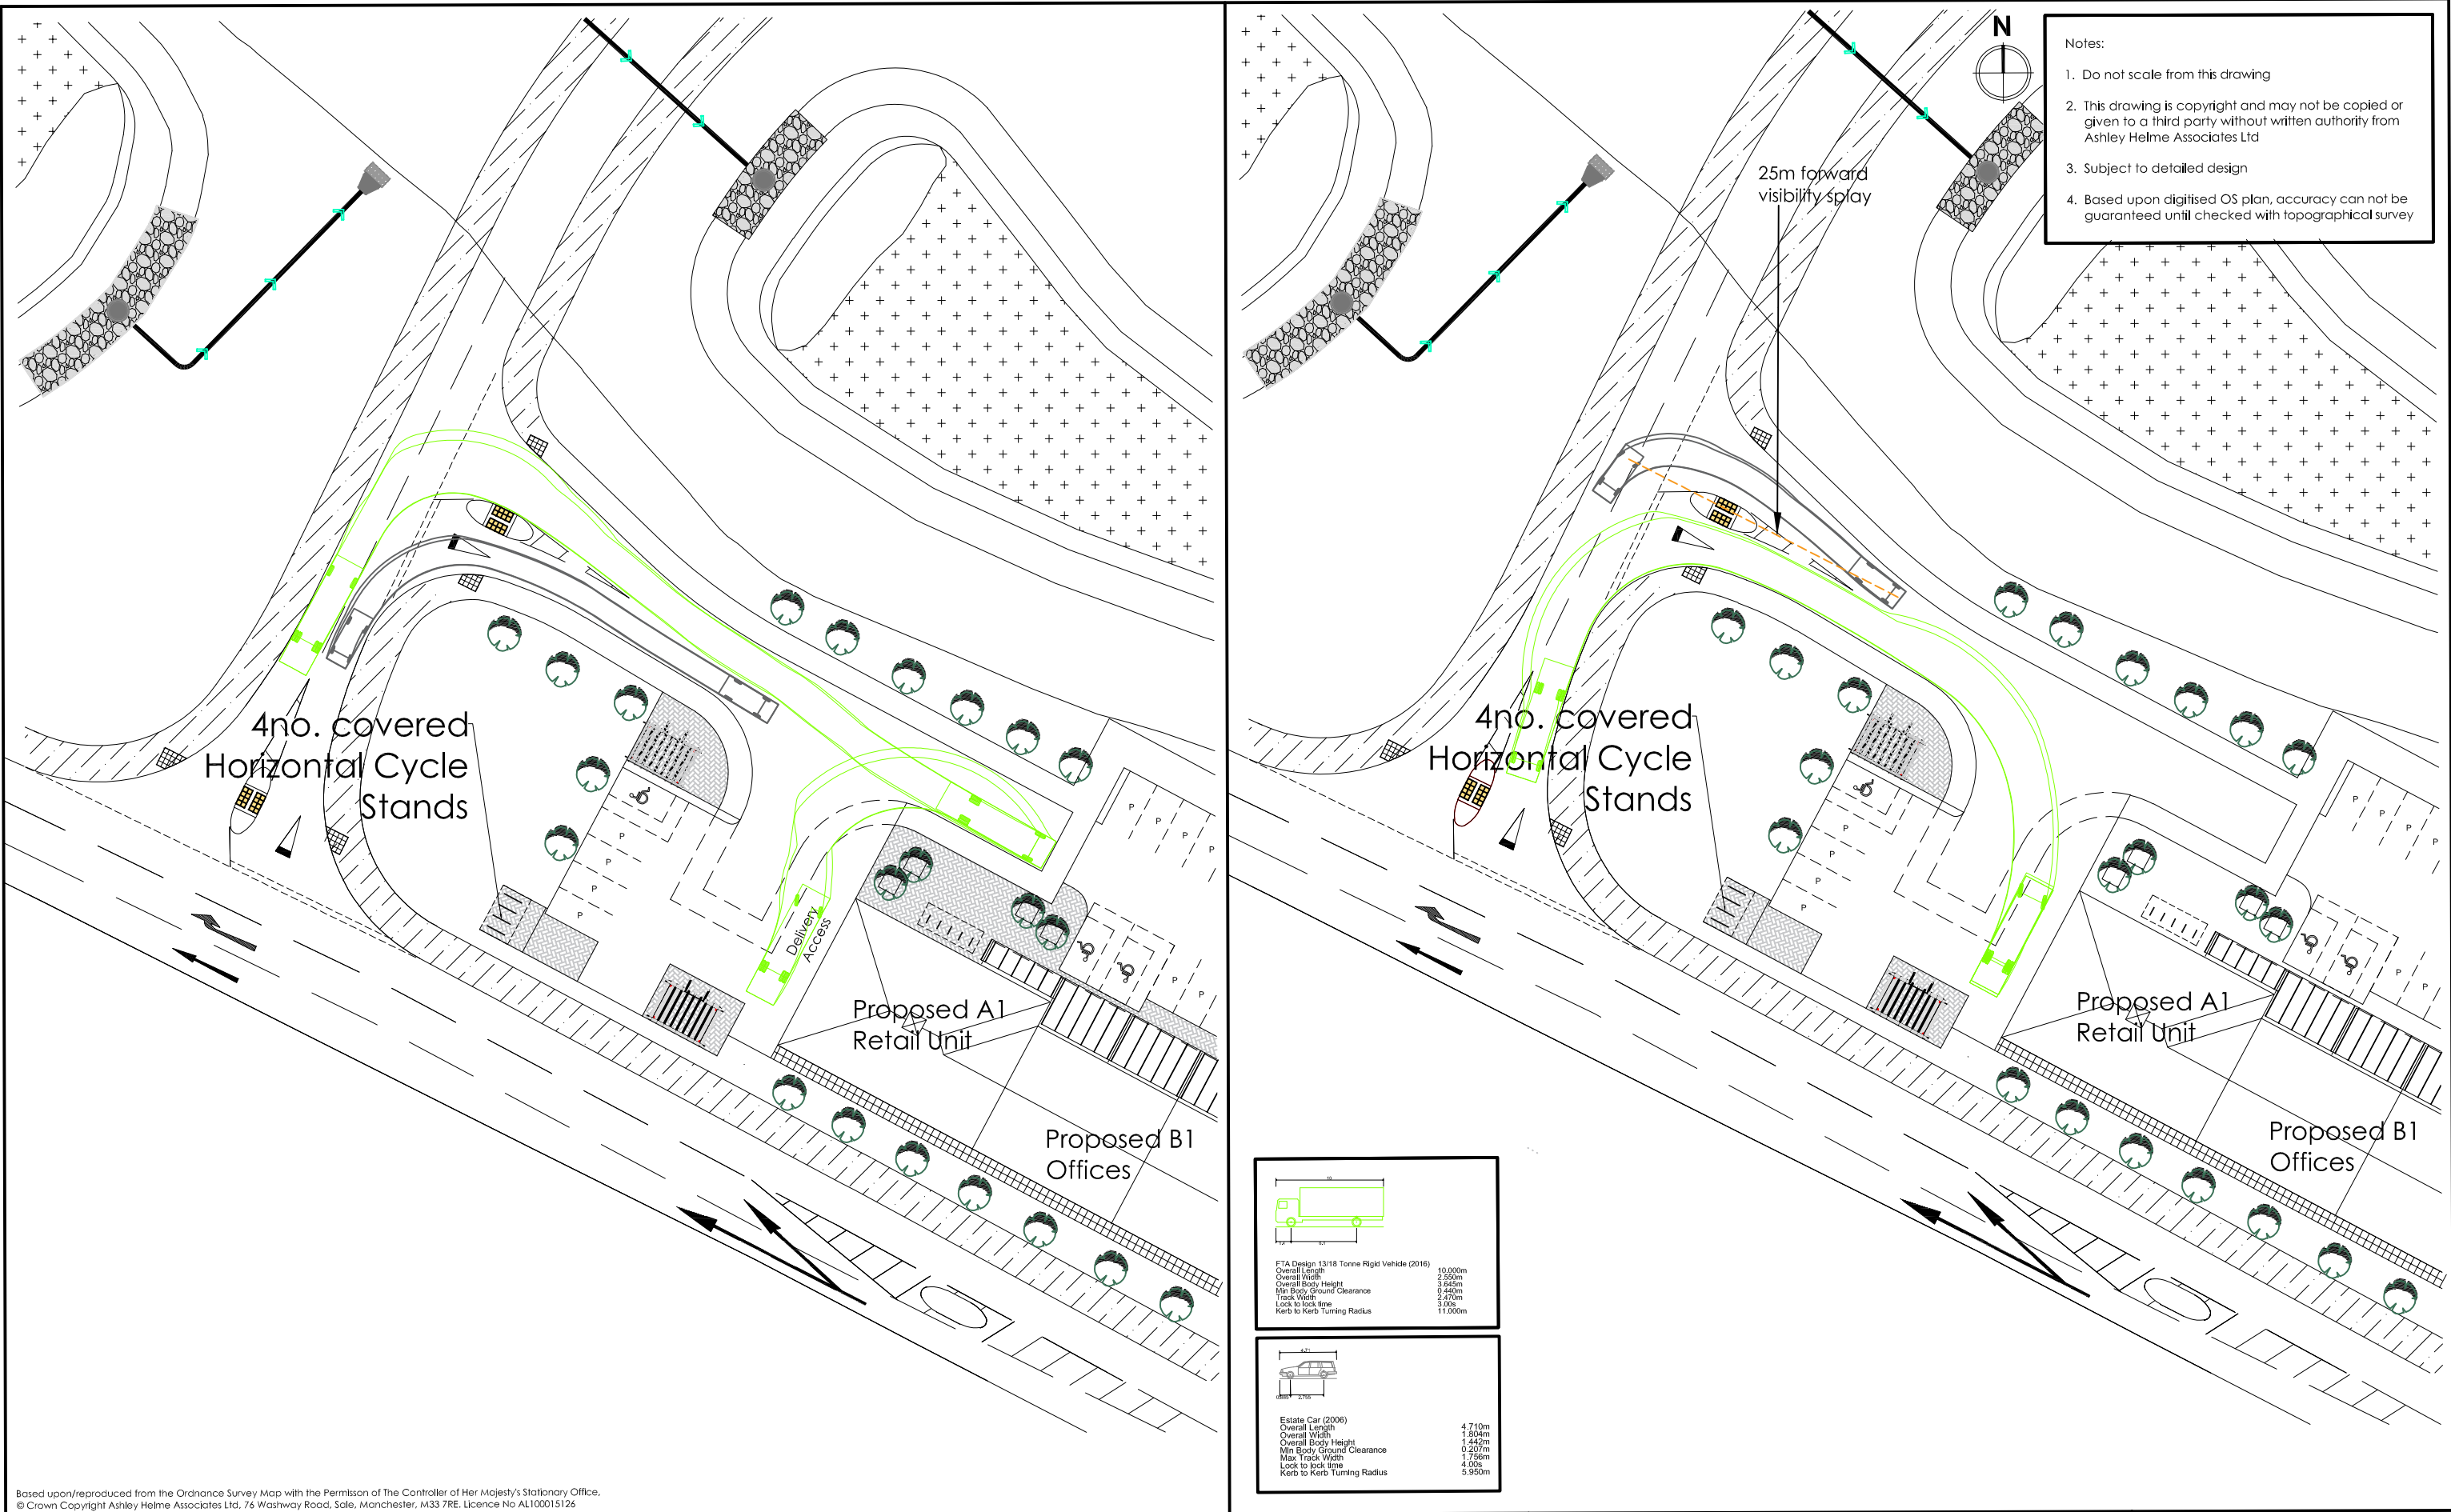

Based upon/reproduced from the Ordnance Survey Map with the Permission of The Controller of Her Majesty's Stationary Office.
© Crown Copyright Ashley Helme Associates Ltd, 76 Washway Road, Sale, Manchester, M33 7RE. Licence No AL100015126

Project	BANGOR ROAD, JOHNSTOWN	Title	SWEPT PATH ANALYSIS: 10m RIGID HGV COMMERCIAL UNITS	Drawing No	1232/SP/05	Rev	D	 ASHLEY HELME ASSOCIATES	Telephone	0161 972 0552
Client	GLADMAN DEVELOPMENTS LTD			Date	MAY 2026	Scale	1:500@A3		Email	aha@ashleyhelme.co.uk
								Website	www.ashleyhelme.co.uk	
								Address	76 Washway Road, Sale, Manchester, M33 7RE	