
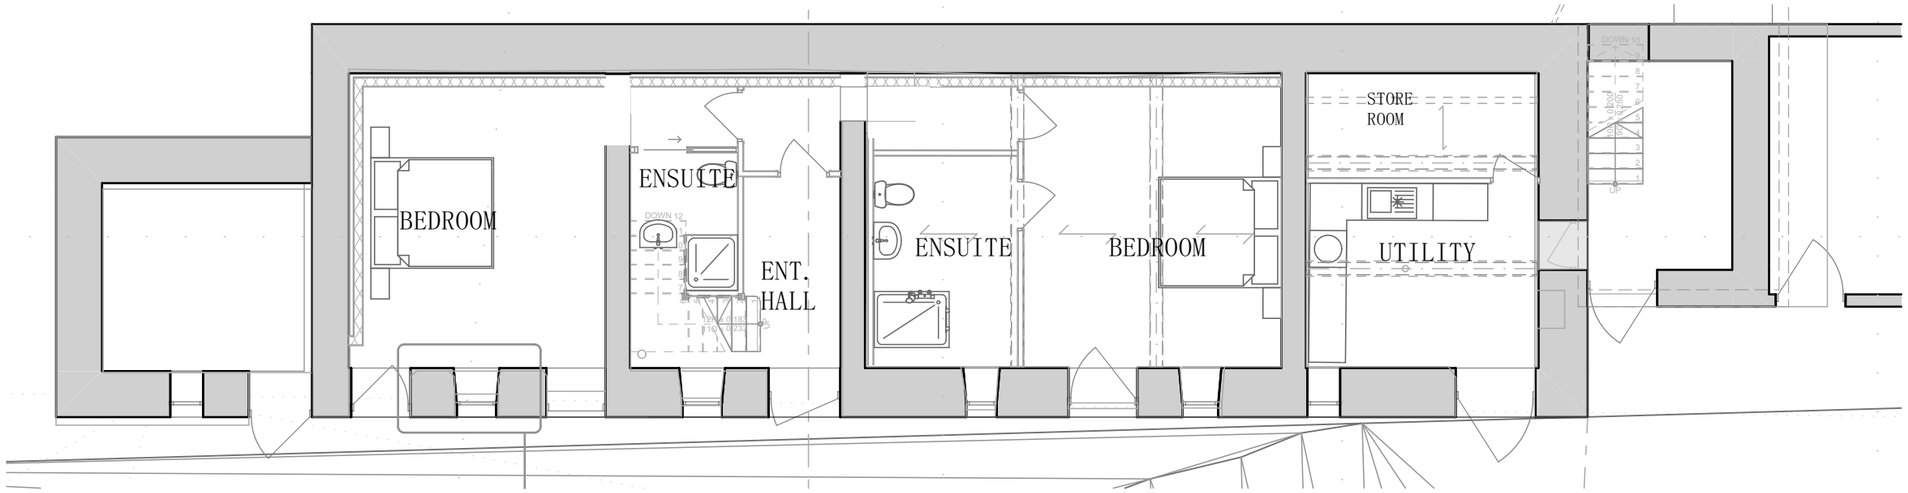


GROUND FLOOR

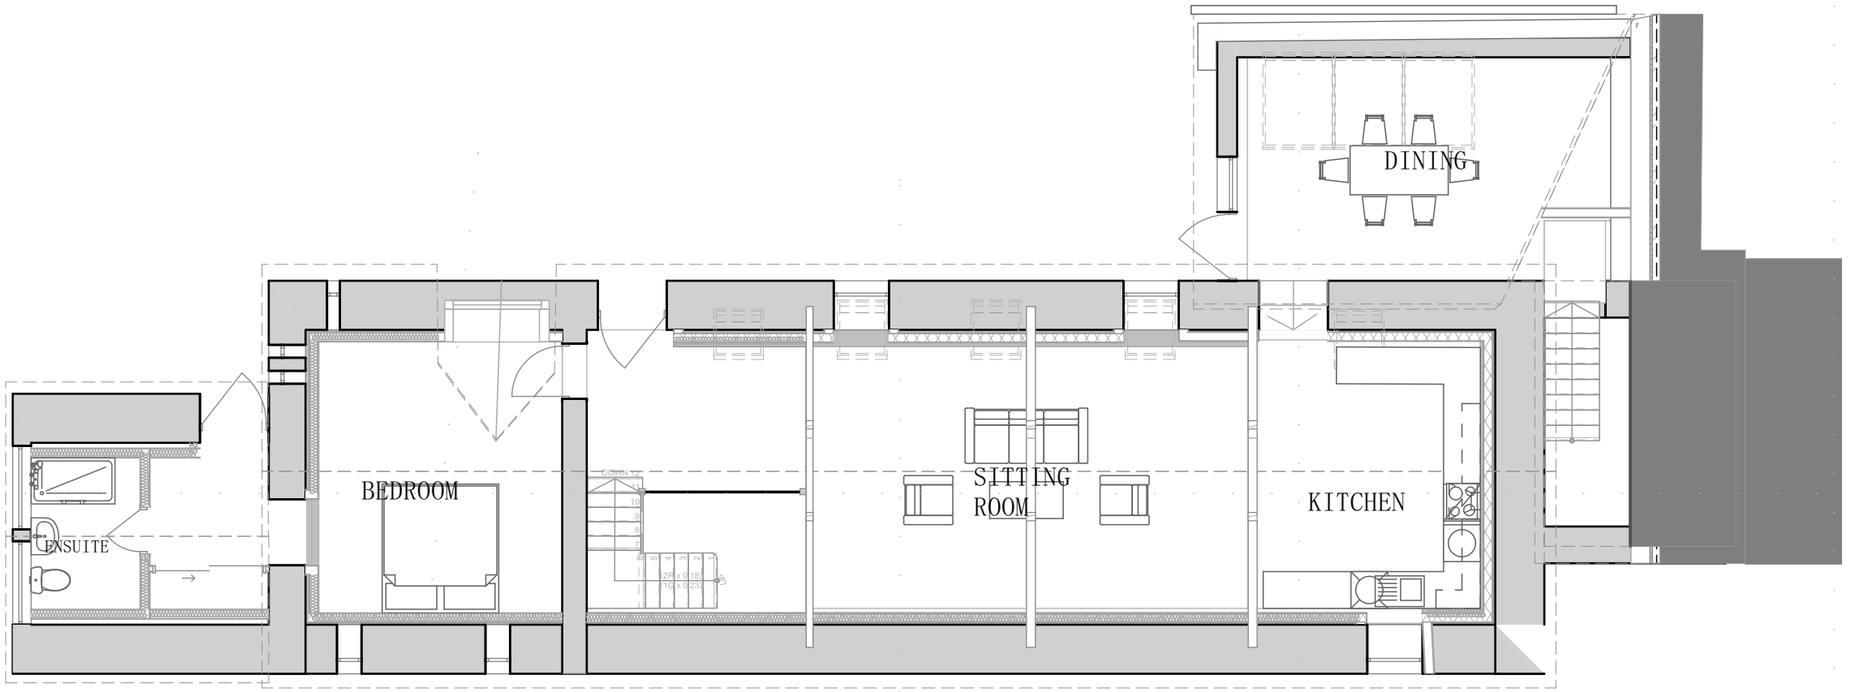

FIRST FLOOR

REV. A : REMOVE BEDROOM

DRAFT CONVERSION PLANS -PONT Y MEIBION

Frederick Carter Architectural Services
01686 805756
fred@fredcarter.co.uk
CIAT

Drawing Scale
1:100

P/2023/91/04

Revision
A