



STREET SCENE 1-1
scale 1:200
'PARKLAND' CHARACTER AREA



STREET SCENE 2-2
scale 1:200
'MAIN STREET' CHARACTER AREA




STREET SCENE 3-3
scale 1:200
'LANES & STREETS' CHARACTER AREAS



STREET SCENE 4-4
scale 1:200
'LANES' CHARACTER AREA

Bangor Road, Johnstown

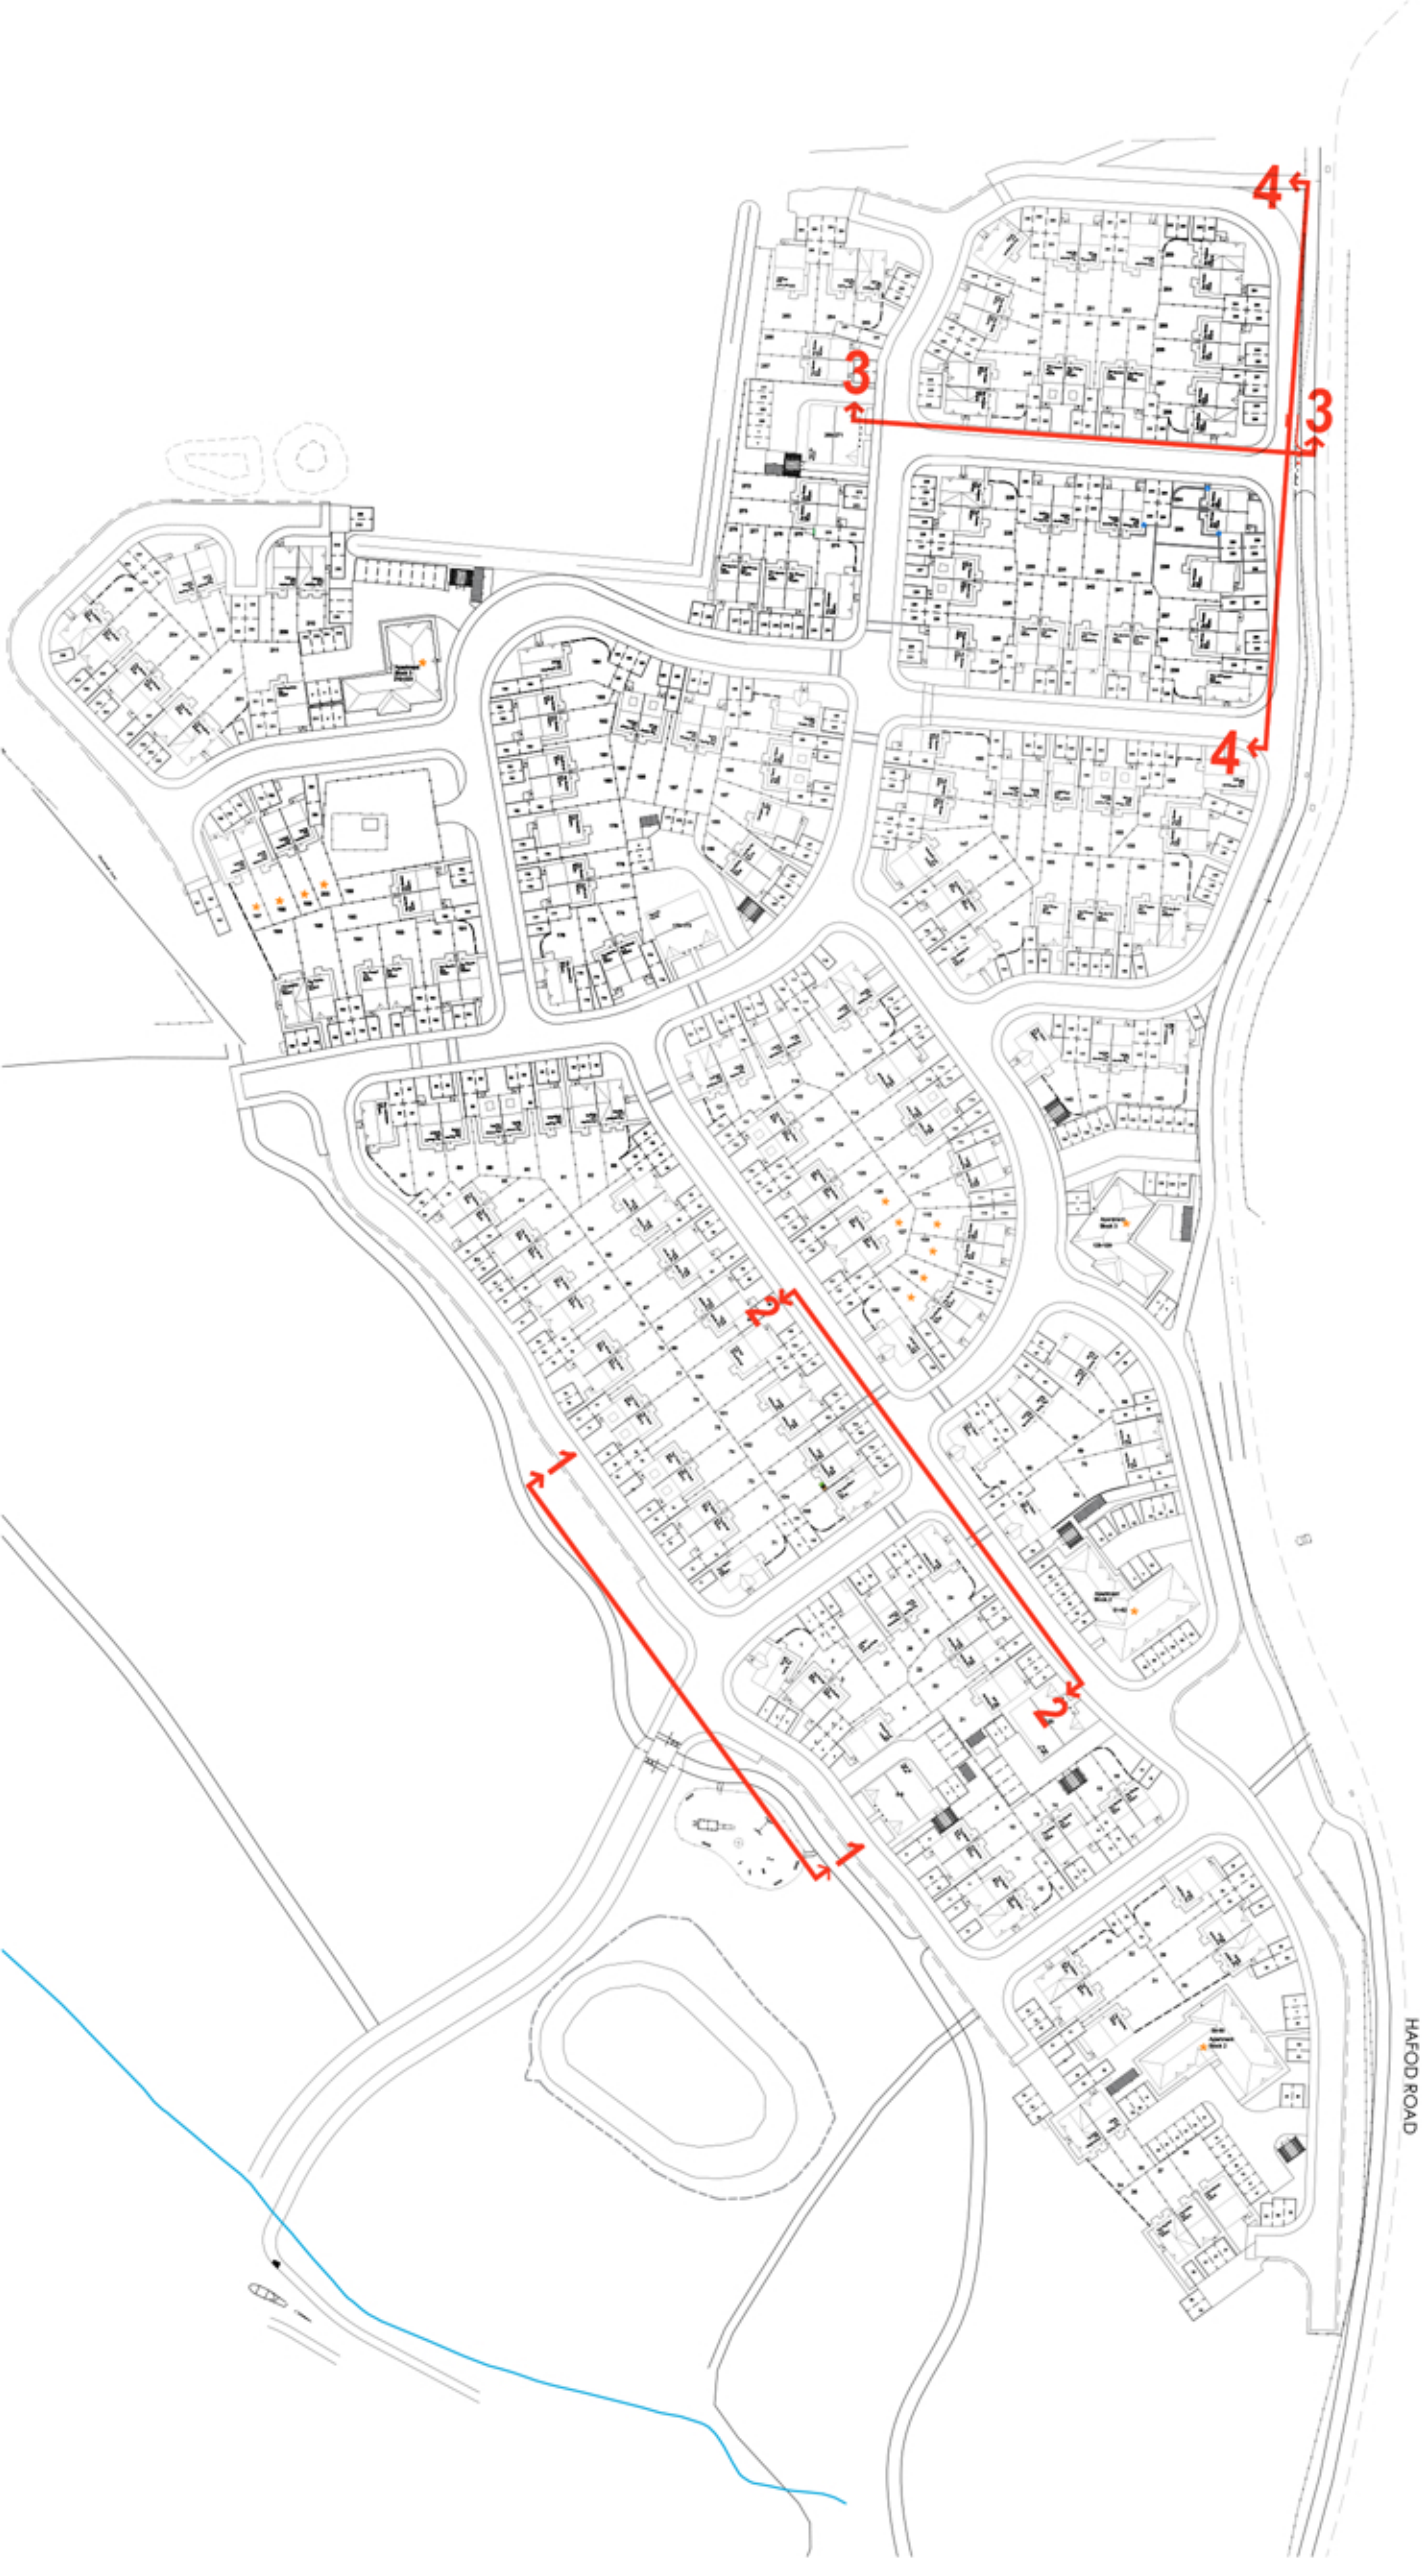

LOCATOR PLAN
scale : n.t.s

Revision:	By:	Date:
A. Updated to Site Layout Rev D	OKB	21.10.24
B. Updated to Site Layout Rev AB	BDC	15.05.26

Client:
GLADMAN

Project Title:
Residential Development

Address:
Bangor Road,
Johnstown

Drawing Title:
Street Scenes

Drawing No:
GL/BRJ/SS/02

Dwn:	Ckd:	Date:
BDC	GB	23/10/2023
Scale:	Paper Size:	Rev:
1:200	A1	B