
Window Schedule		
Mark	Type	Elevation
101	Type E - 780x2000mm	North
102	Type E - 780x2000mm	North/East
103	Type E - 780x2000mm	East
104	Type F - 1090x2000mm	East
105	Type F - 1090x2000mm	East
106	Bay Window	South
107	Type G - 1000x1600mm	South
108	Type G - 1000x1600mm	South
109	Type H - 610x1210mm	North Sectional
110	Type I - 910x1210mm	West
111	Type H - 610x1210mm	West
112	Type G - 1000x1600mm	North
113	Type G - 1000x1600mm	North
114	Type J - 650x1600mm	North
201	Type K - 780x1550mm	North
202	Type K - 780x1550mm	North/East
203	Type K - 780x1550mm	East
204	Type L - 1000x1550mm	East
205	Type L - 1000x1550mm	East
206	Type L - 1000x1550mm	South
207	Type L - 1000x1550mm	South
208	Type M - 1300x1580mm	South
209	Type N - 450x1450mm	South
210	Type O - 610x1270mm	West
211	Type P - 1000x1100mm	West
212	Type Q - 610x1000mm	West
213	Type R - 800x1100mm	North
214	Type S - 910x1450mm	North
215	Type L - 1000x1550mm	North


Type	Total
A	6
B	20
C	9
D	12
All types	47

Note: All dimensions are approximate. The contractor/window manufacturer shall verify all dimensions on site prior to manufacture. Do not scale from drawings.

Bay Window - Existing
uPVC 'Lipped' casement window

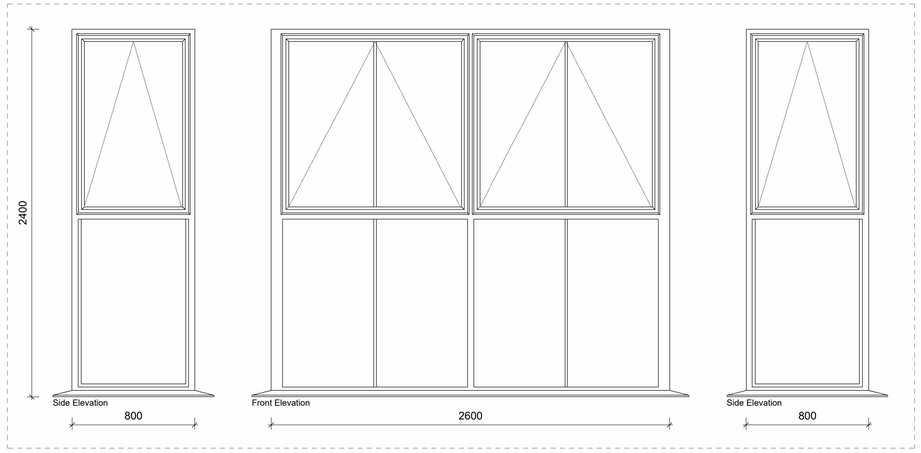

Bay Window - Replacement
Accoya timber flush casement window with matching fenestration

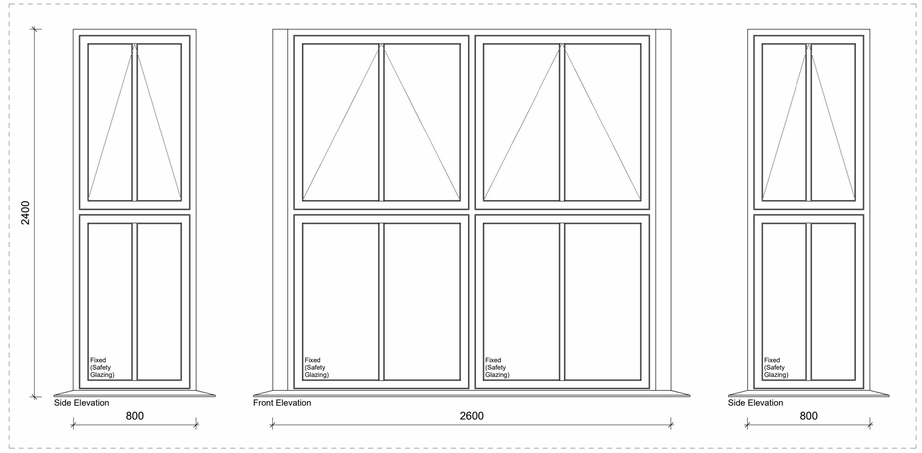

Window type N - Existing
uPVC 'Lipped' casement window

Window type N - Replacement
Accoya timber flush casement window with matching fenestration


Window type P - Existing
uPVC 'Lipped' casement window

Window type P - Replacement
Accoya timber flush casement window with matching fenestration


Window type R - Existing
uPVC 'Lipped' casement window

Window type R - Replacement
Accoya timber flush casement window with matching fenestration


Window type O - Existing
uPVC 'Lipped' casement window

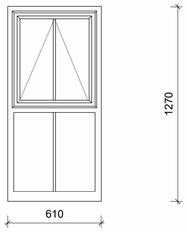


Window type O - Replacement
Accoya timber flush casement window with matching fenestration

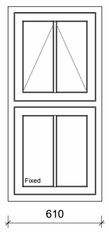


Window type Q - Existing
uPVC 'Lipped' casement window

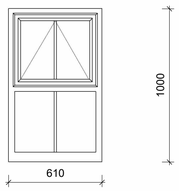


Window type Q - Replacement
Accoya timber flush casement window with matching fenestration

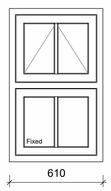

Window type R - Existing
uPVC 'Lipped' casement window

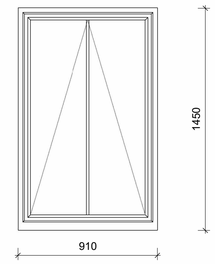

Window type R - Replacement
Accoya timber flush casement window with matching fenestration

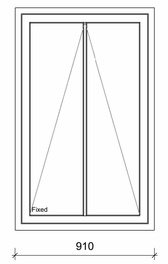

Rev.	Description	Issued	Date

JPH Architects Ltd take no responsibility for any dimensions that are scaled from this drawing. If no dimension is shown the recipient must ascertain the dimension specifically from the Architect or by site measurement. Supplying this drawing in digital form is solely for convenience and no reliance may be placed on digital data. All data must be checked against hard copy. Dimensions must be checked on site.
Any discrepancies must be reported to JPH Architects Ltd immediately.

All drainage runs, connections, lines, levels and inverts are assumed, these are to be confirmed on site and agreed with the Building Inspector and the Water Authority if necessary.This drawing to be read in conjunction with consultants drawings, calculations and report, and the designer's risk assessment. The Architect will not be held responsible for any works carried out prior to Building Regulation/Planning Approval. JPH Architects Ltd. takes no responsibility for any material/product changes/alterations on site without their written consent.

This drawing is copyright of JPH Architects Ltd

PROJECT:
1-5 NEWTON LODGE

DRAWING NAME:
Window Schedule 2 of 2

DRAWING NUMBER:
2607-JPH-XX-00-DR-A-3013

JPH ARCHITECTS LIMITED
t: 01745 350650 I e: info@jpharchitects.com I www.jpharchitects.com

DATE: 01.07.26	STATUS: S4	REV:
SCALE: 1 : 20 @ A1	PURPOSE OF ISSUE: PLANNING APPLICATION	