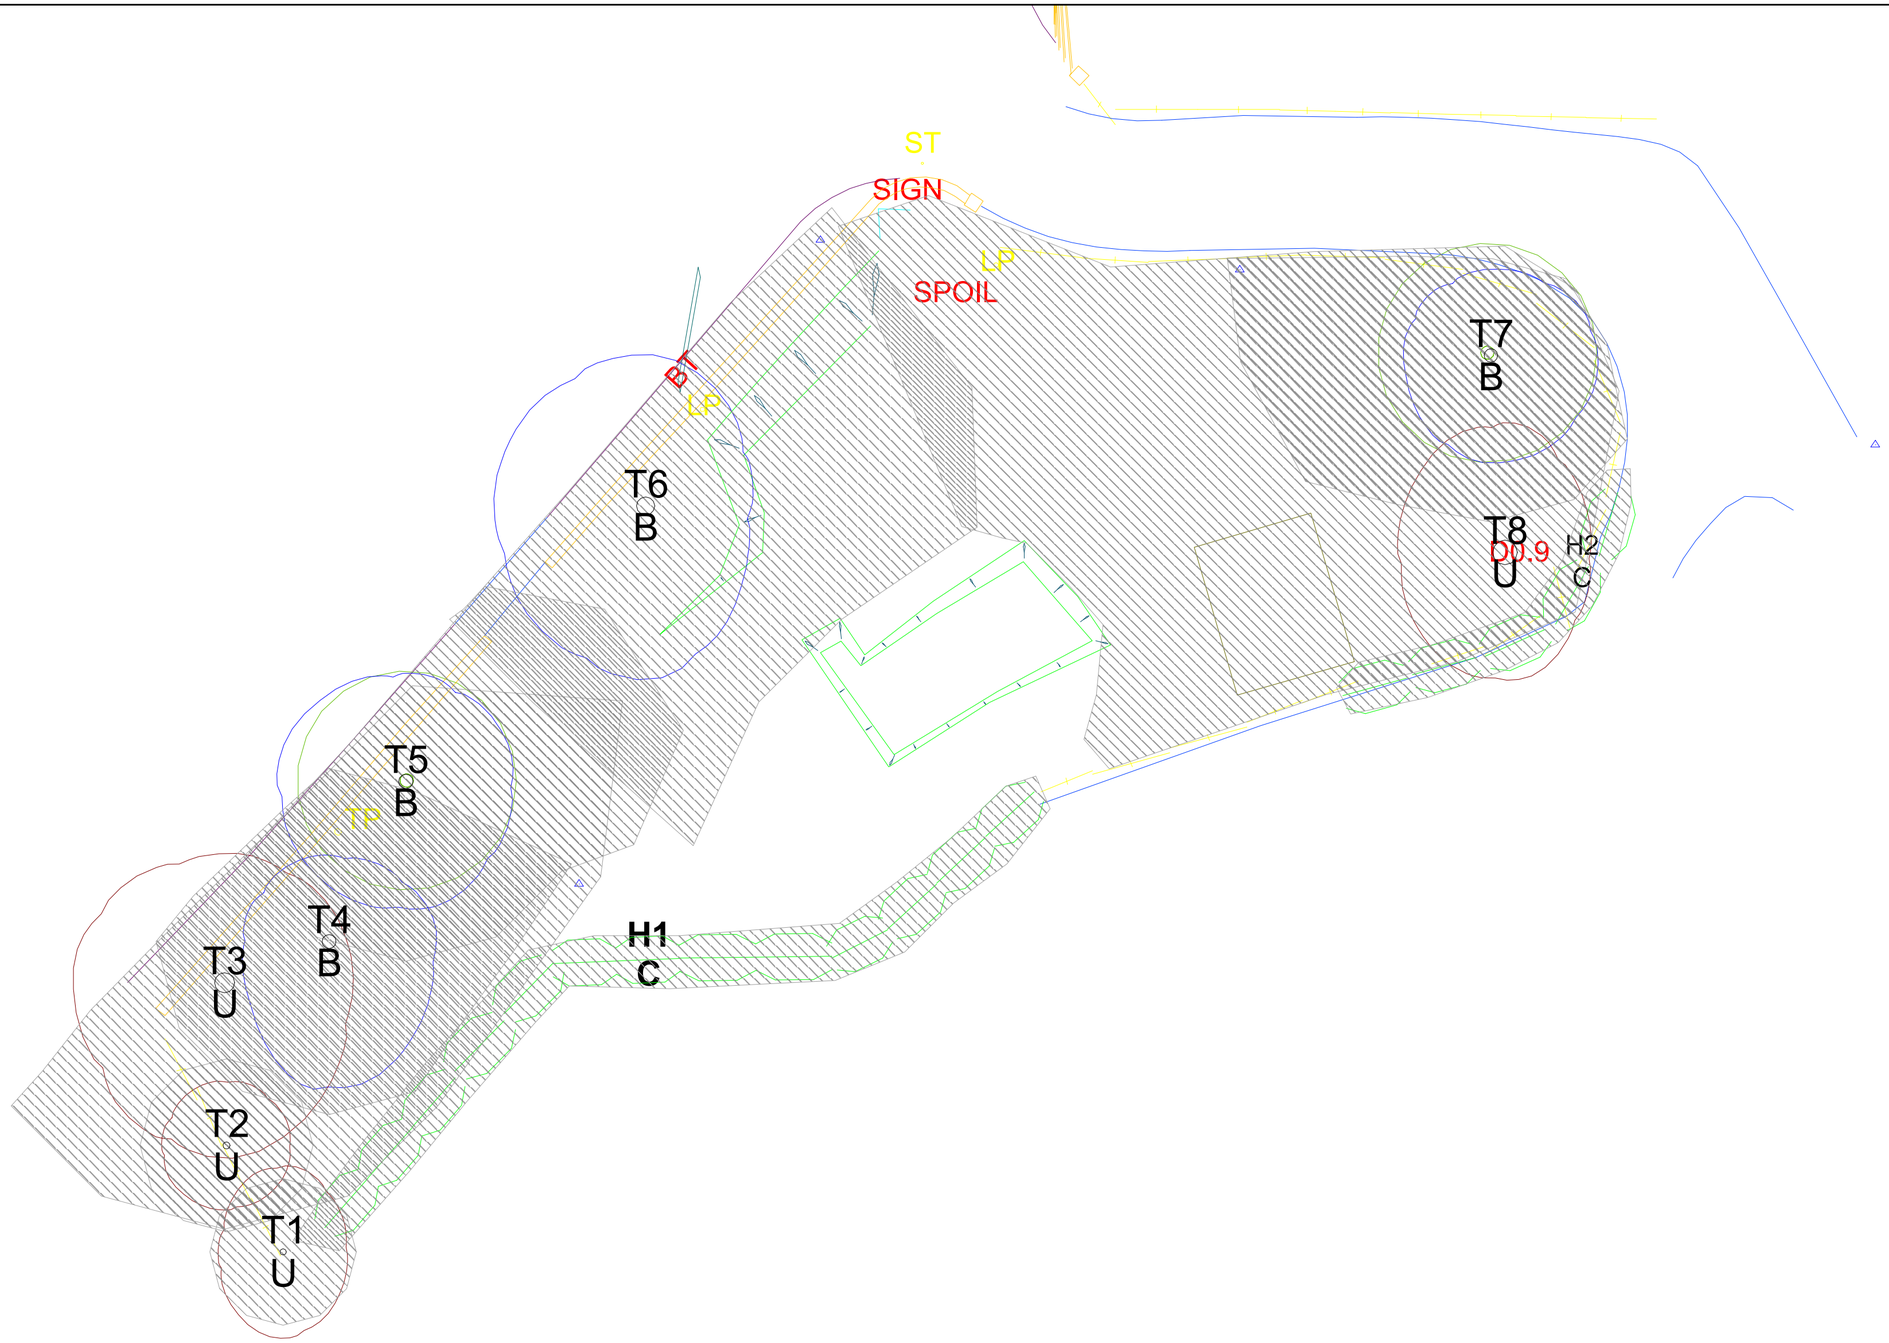


Crown Spread | Root Protection Area | Shading Arc

Category 'A' | Category 'B' | Category 'C' | Category 'U'

0 15m

Morfe Valley Arboriculture
8 Letchmere Lane, Pattingham
01902 701057/0878602501
trees@morfevalley.com

Tree Constraints Plan

SCALE : 1 : 200 @ A3

DATE : 30/06/2026

N

The Coach House, Ashgrove Care Home, Wrexham LL12 8PP

MVA_TCP_NR_518

Base Plan Supplied by Client