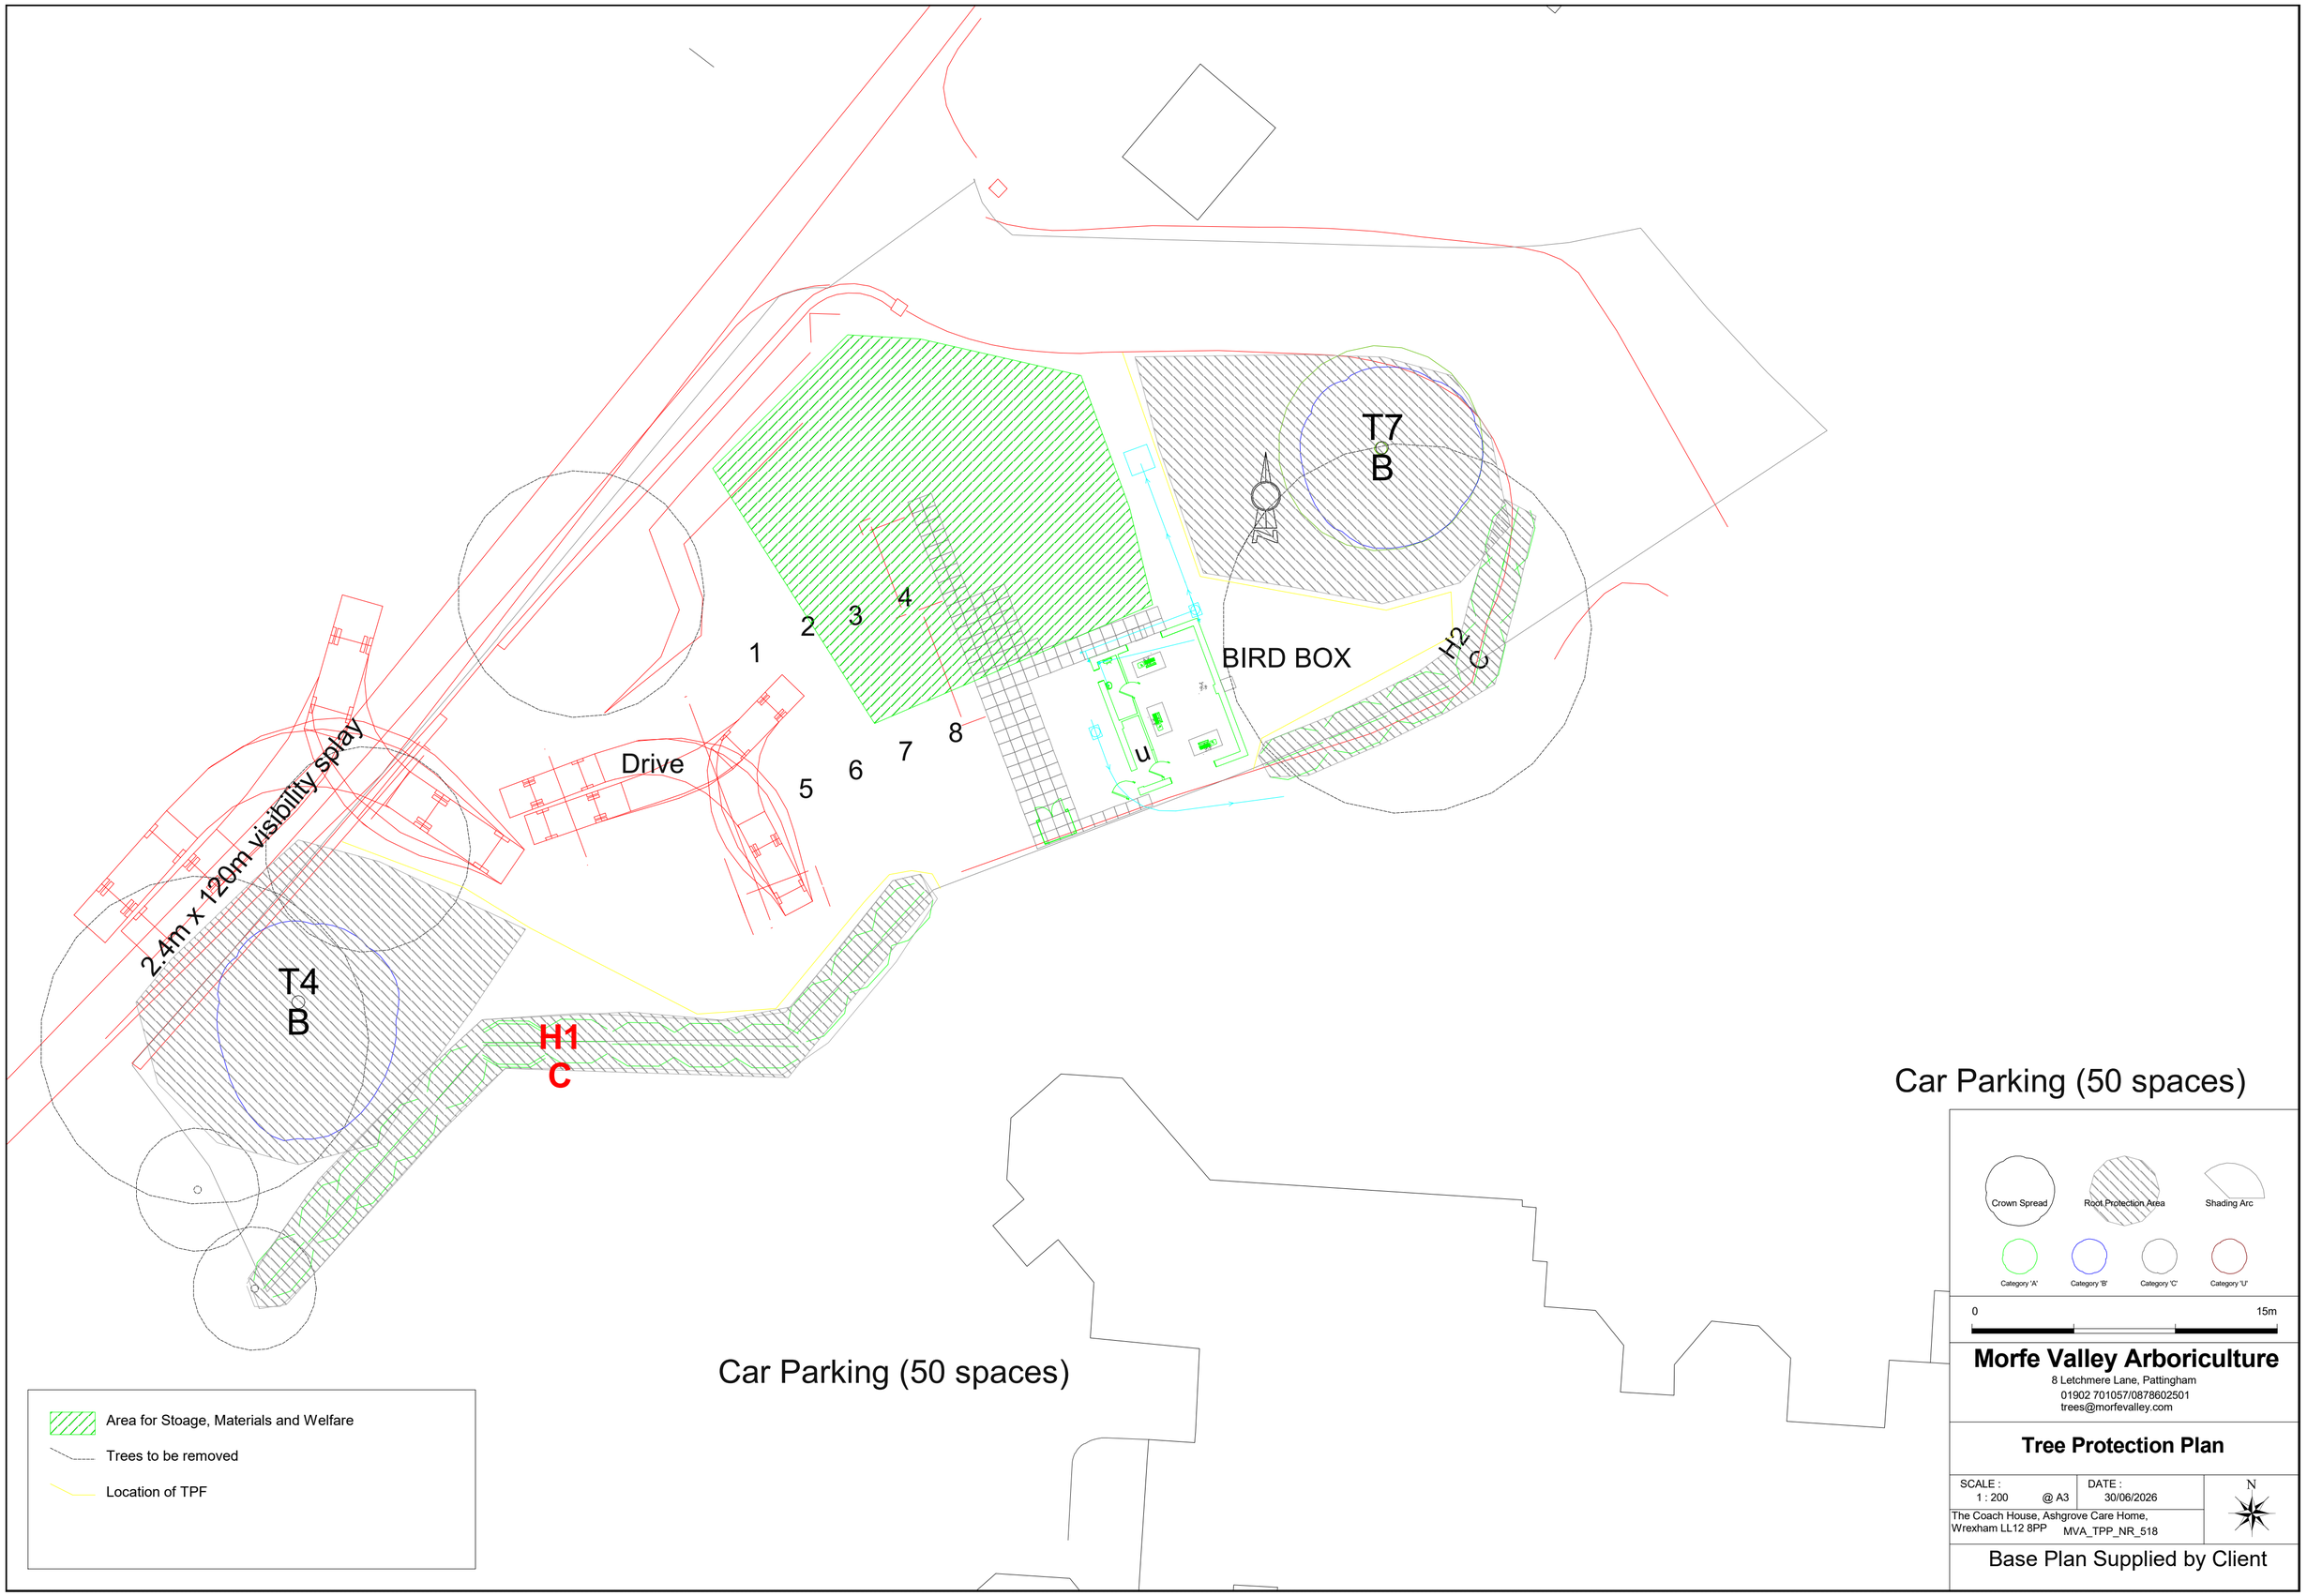


Morfe Valley Arboriculture

8 Letchmere Lane, Pattingham
01902 701057/0878602501
trees@morfevalley.com

Tree Protection Plan

SCALE :	DATE :
1 : 200 @ A3	30/06/2026
The Coach House, Ashgrove Care Home, Wrexham LL12 8PP	MVA_TPP_NR_518

Base Plan Supplied by Client