
jade palace signs

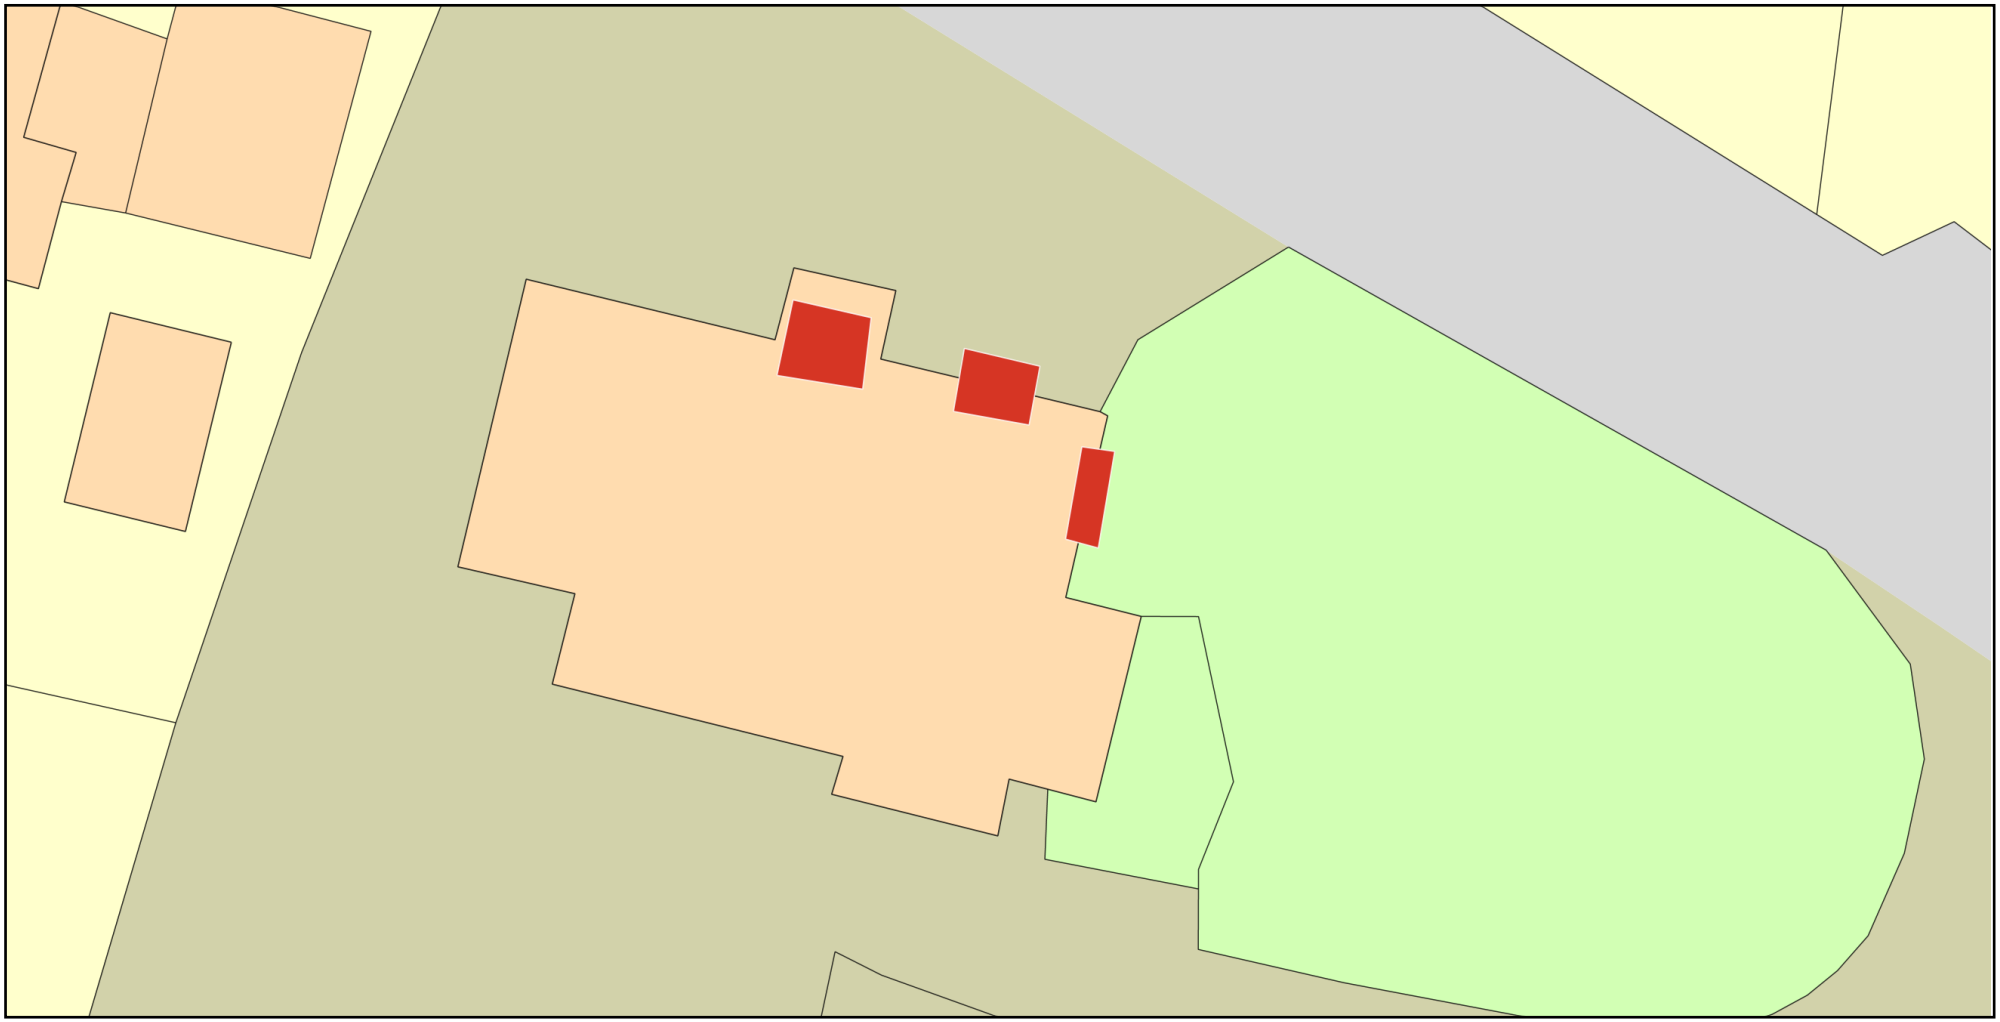

ReQuestaPlan

Plan Produced for: Wrexham Council

Date Produced: 02 Jul 2026

Plan Reference Number: TQRQM26183145302500

Scale: 1:200 @ A4

© Crown copyright and database rights 2025 OS 100042766