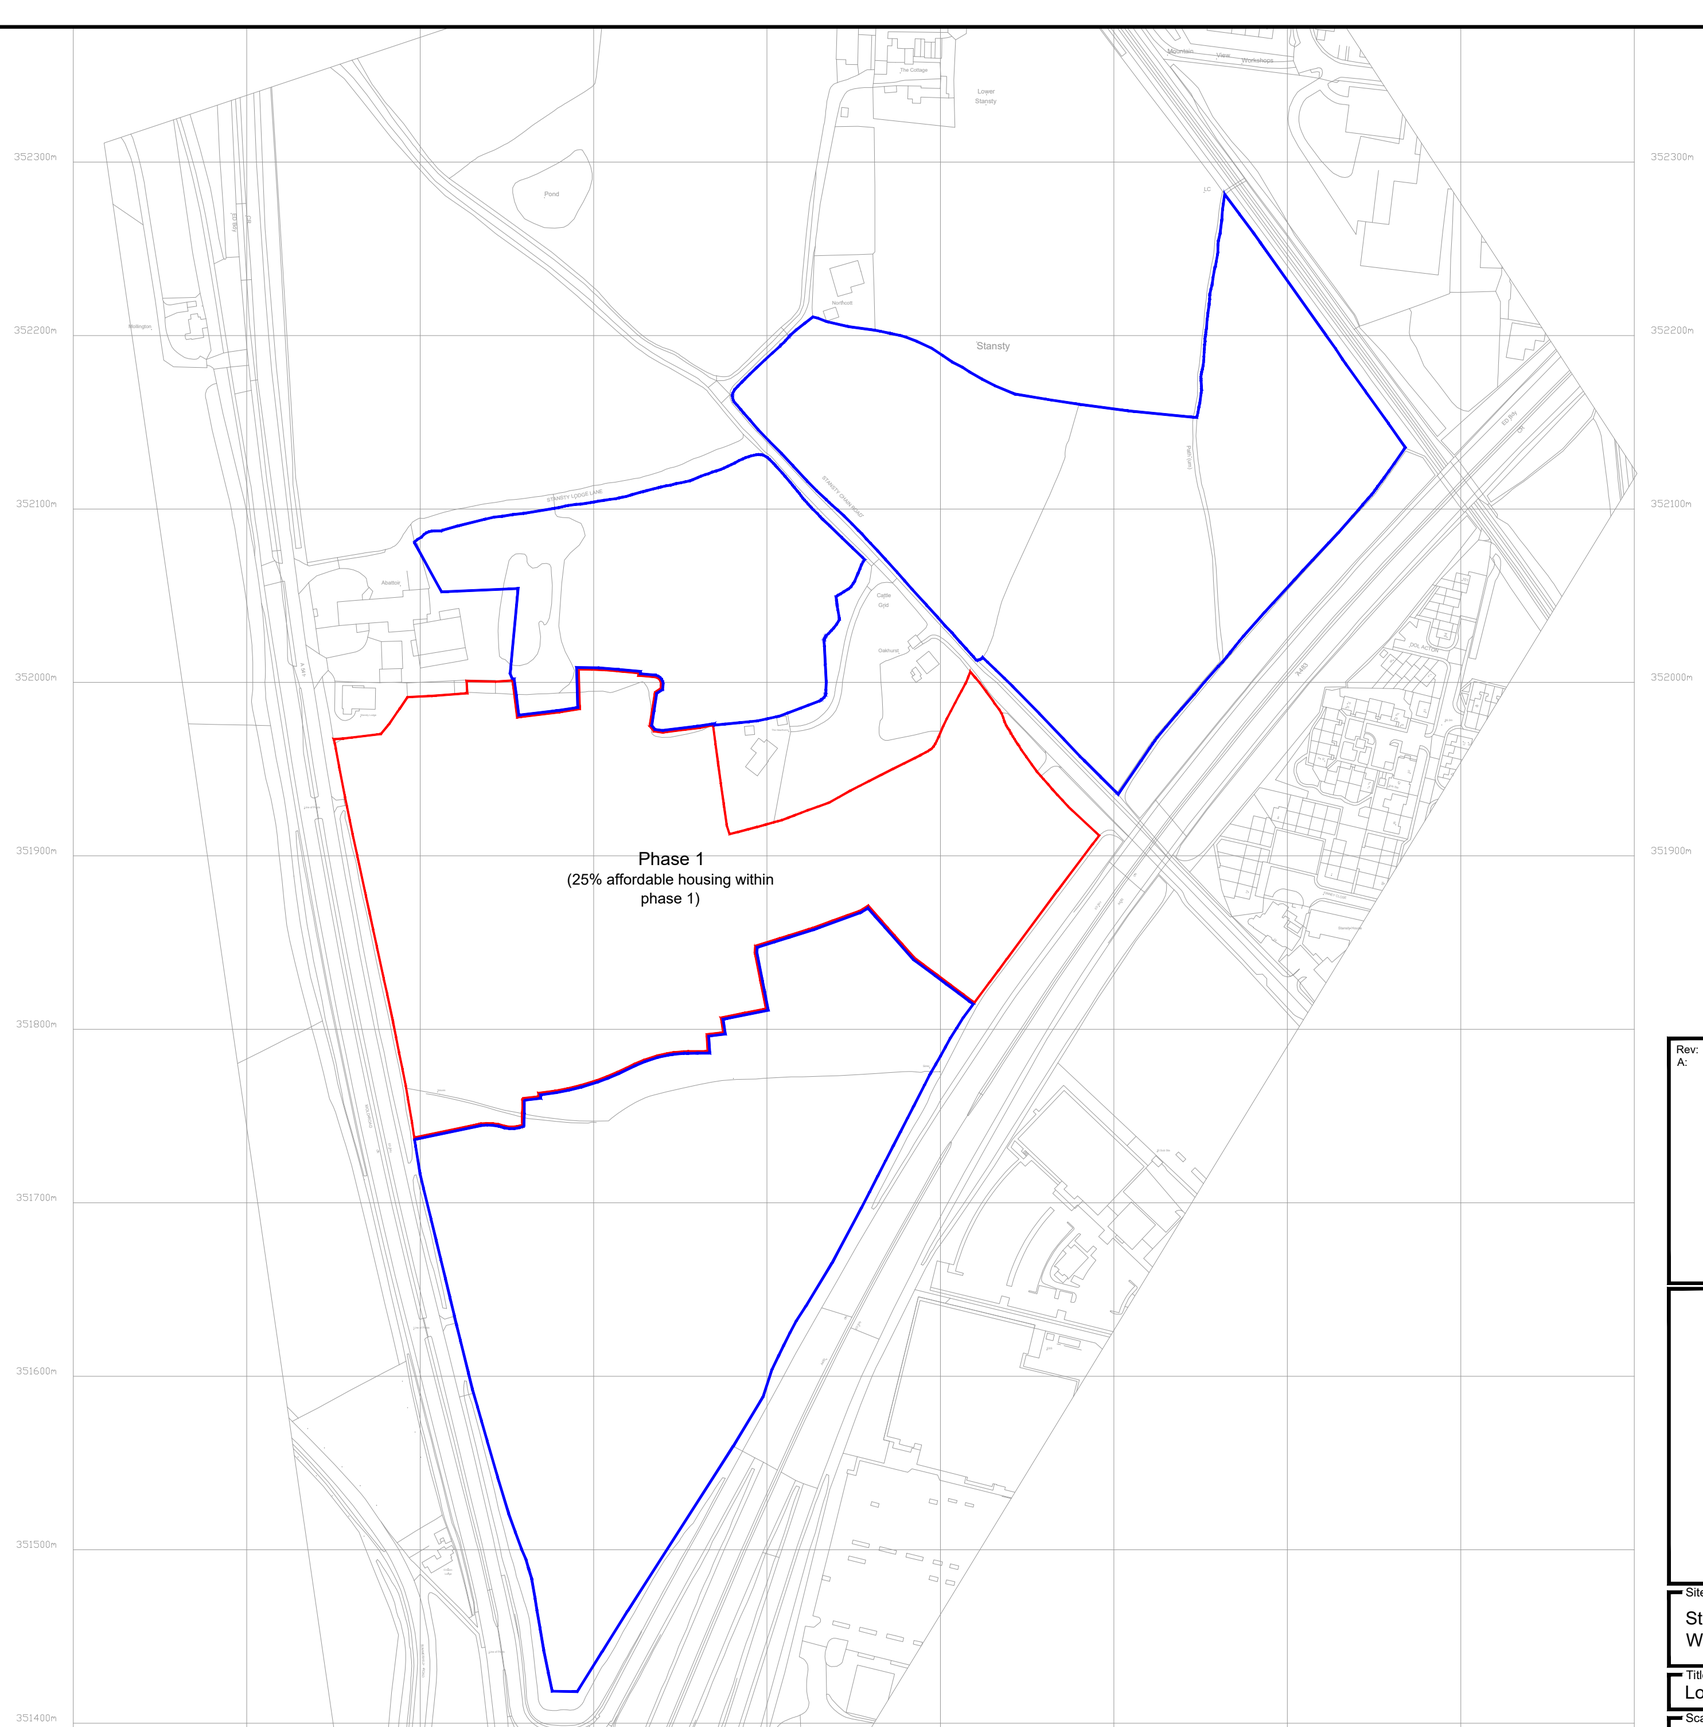



| Rev: | Description: | Date: |
|---|---|---|
| A: | Boundary updated in line with Site Layout Rev F | 11/06/26 |


Castle Green,
Unit 20,
St. Asaph Business Park,
St Asaph,
Denbighshire. LL17 0LJ.
Tel. 01745 536677


Site:
Stansty Chain Road,
Wrexham. LL11 4YF

Title:
Location Plan - Phase 1

Scale: 1:2500 at A2

Date: 10.06.25

Ref: STANCHRD-LP.02

Rev: A