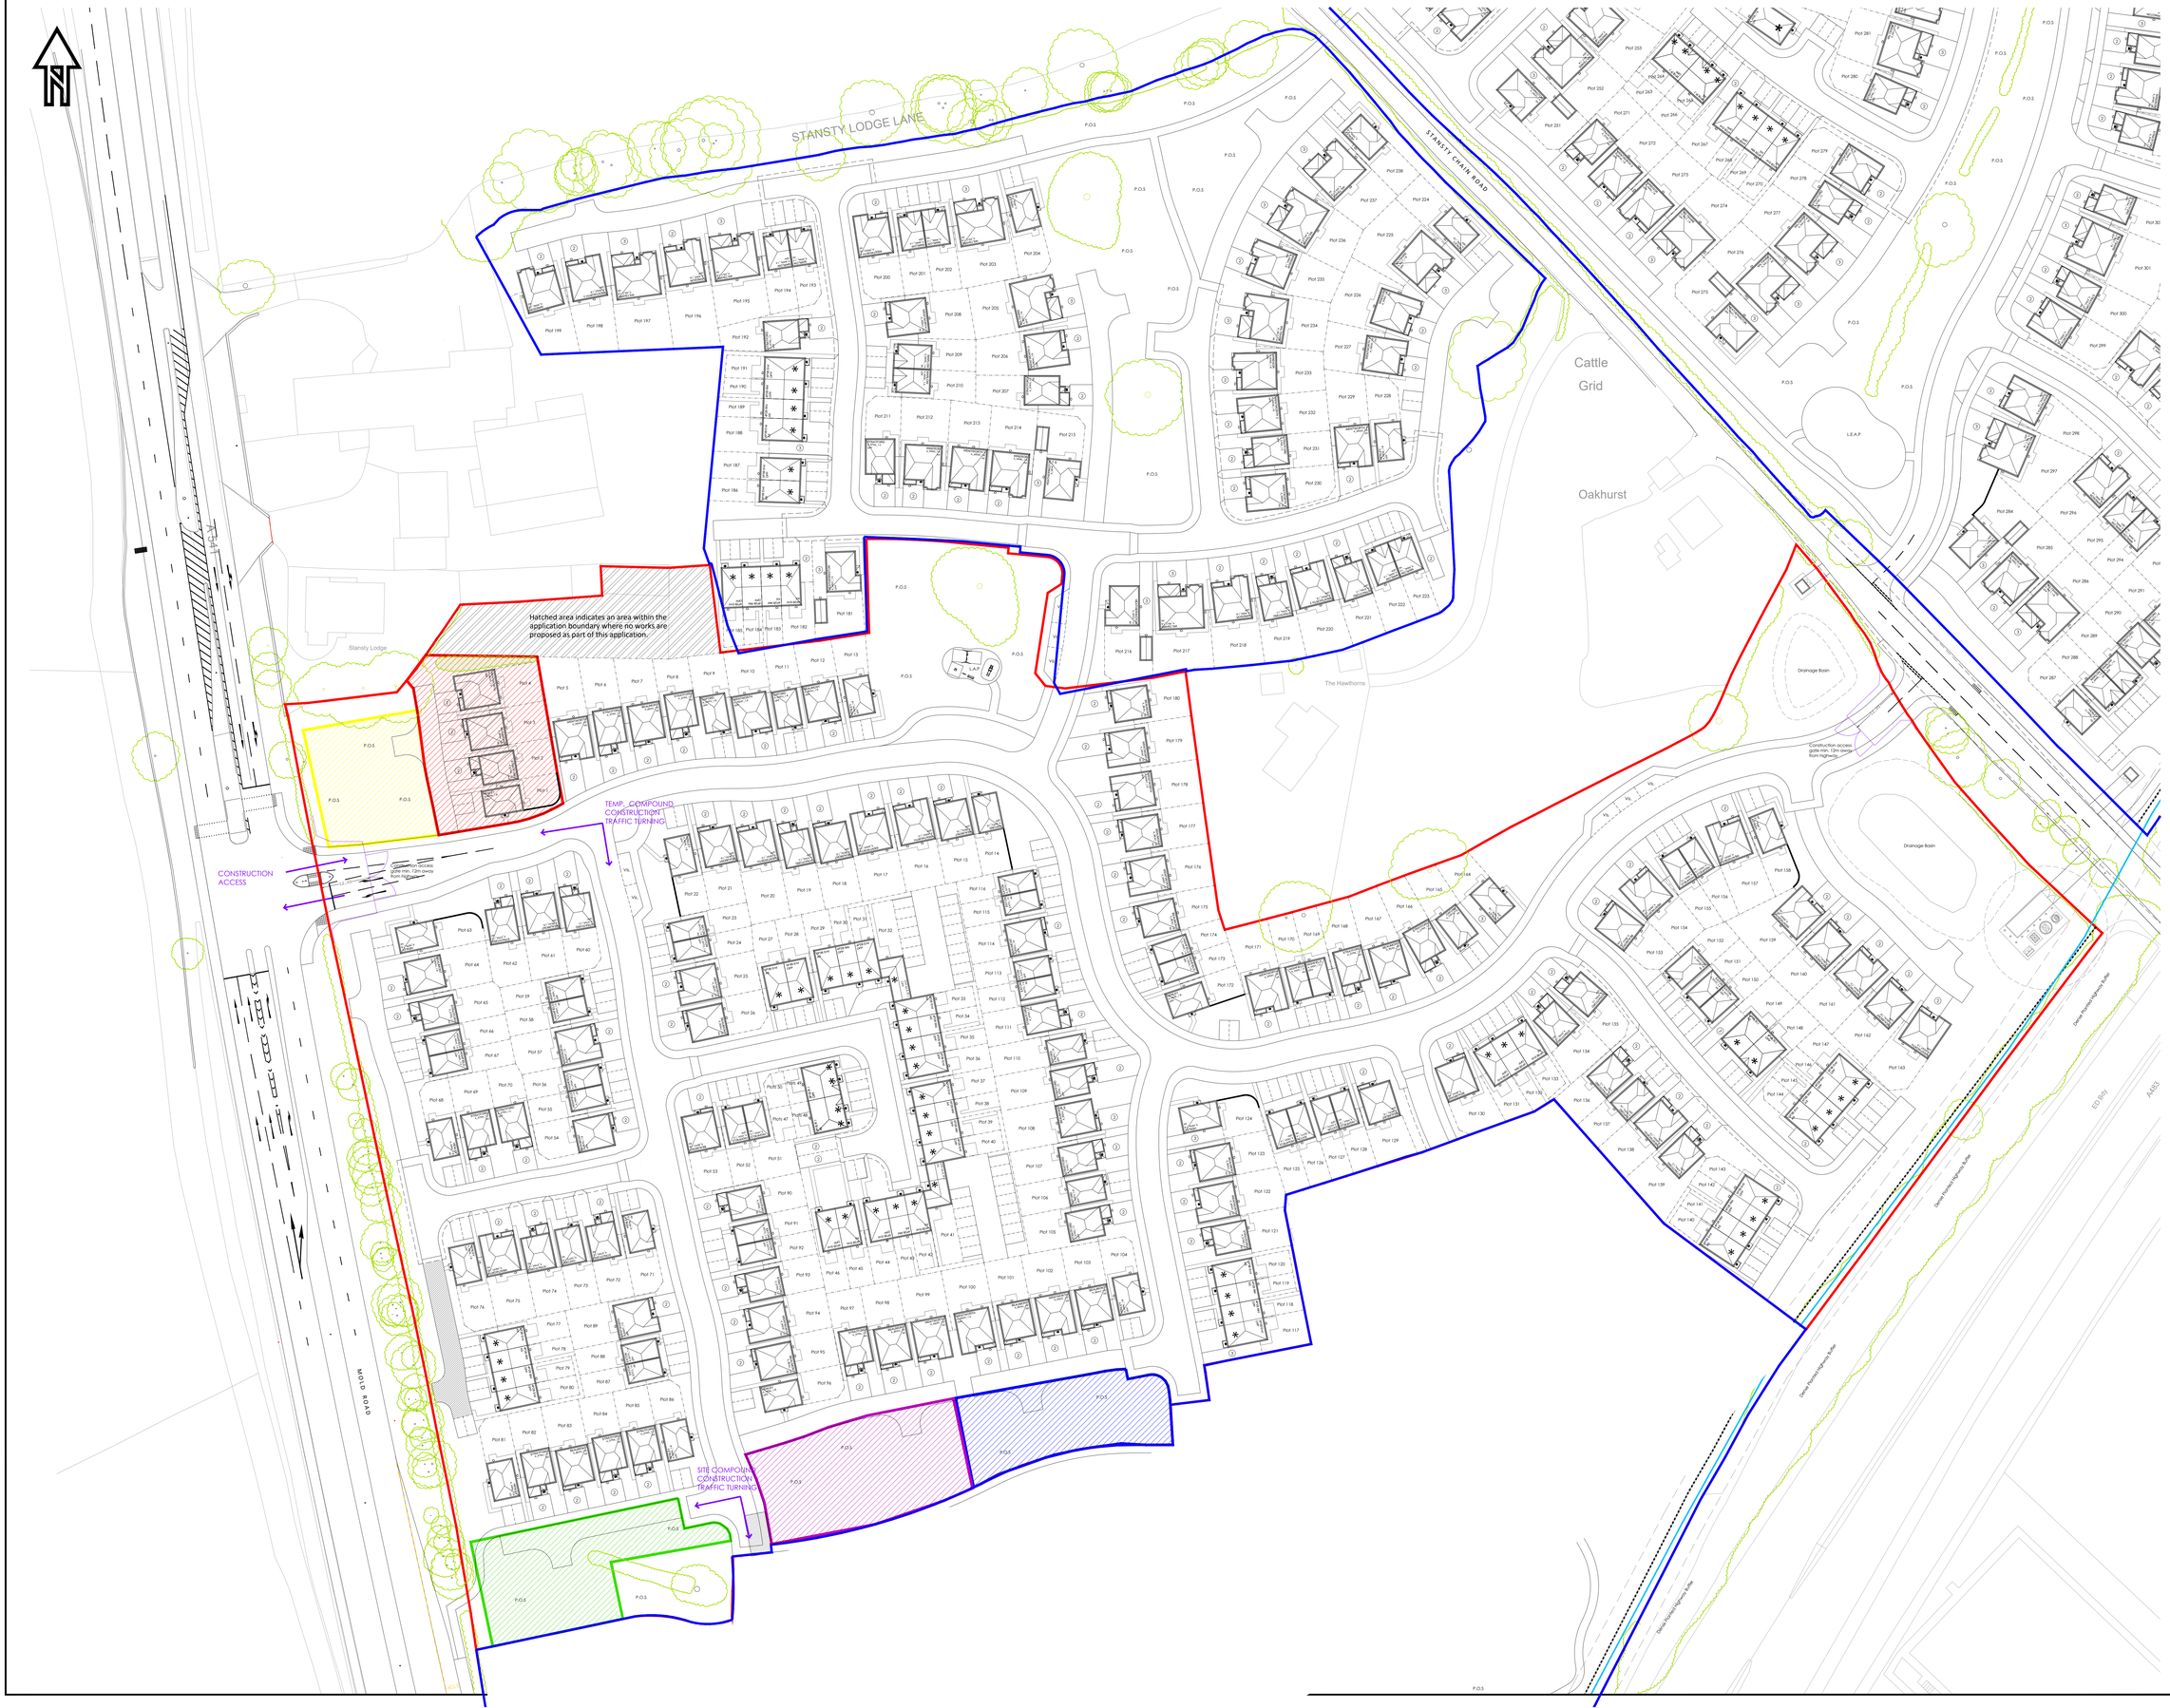


Key:

- Site Operatives / Visitors Car Park
- Sales Office/ Show Homes
- Site Compound
- Site Material Storage
- 1st Temporary compound
- Gated Construction Access - Gates to be located a minimum of 12m from existing highway to enable space for delivery vehicle to park/ wait
- Area for loading/unloading delivery vehicles

REV	DATE	DESCRIPTION
A	11/06/26	Phase 1 layout updated to match Site Layout Rev F

Project Title:
Stansty Chain Road
Wrexham LL11 4YF

Castle Green

Title:
Construction Method Statement Layout - Phase 1

Job No:	Ref:
R1-0000	STANCHRD-CMS-01

Scale: (A0):	Date:	Rev:
1:500	30/07/2025	A

This drawing is to be read in conjunction with the relevant Site Specification, Drawings and Standard Details
DO NOT SCALE OFF THIS DRAWING. © Castle Green Homes