
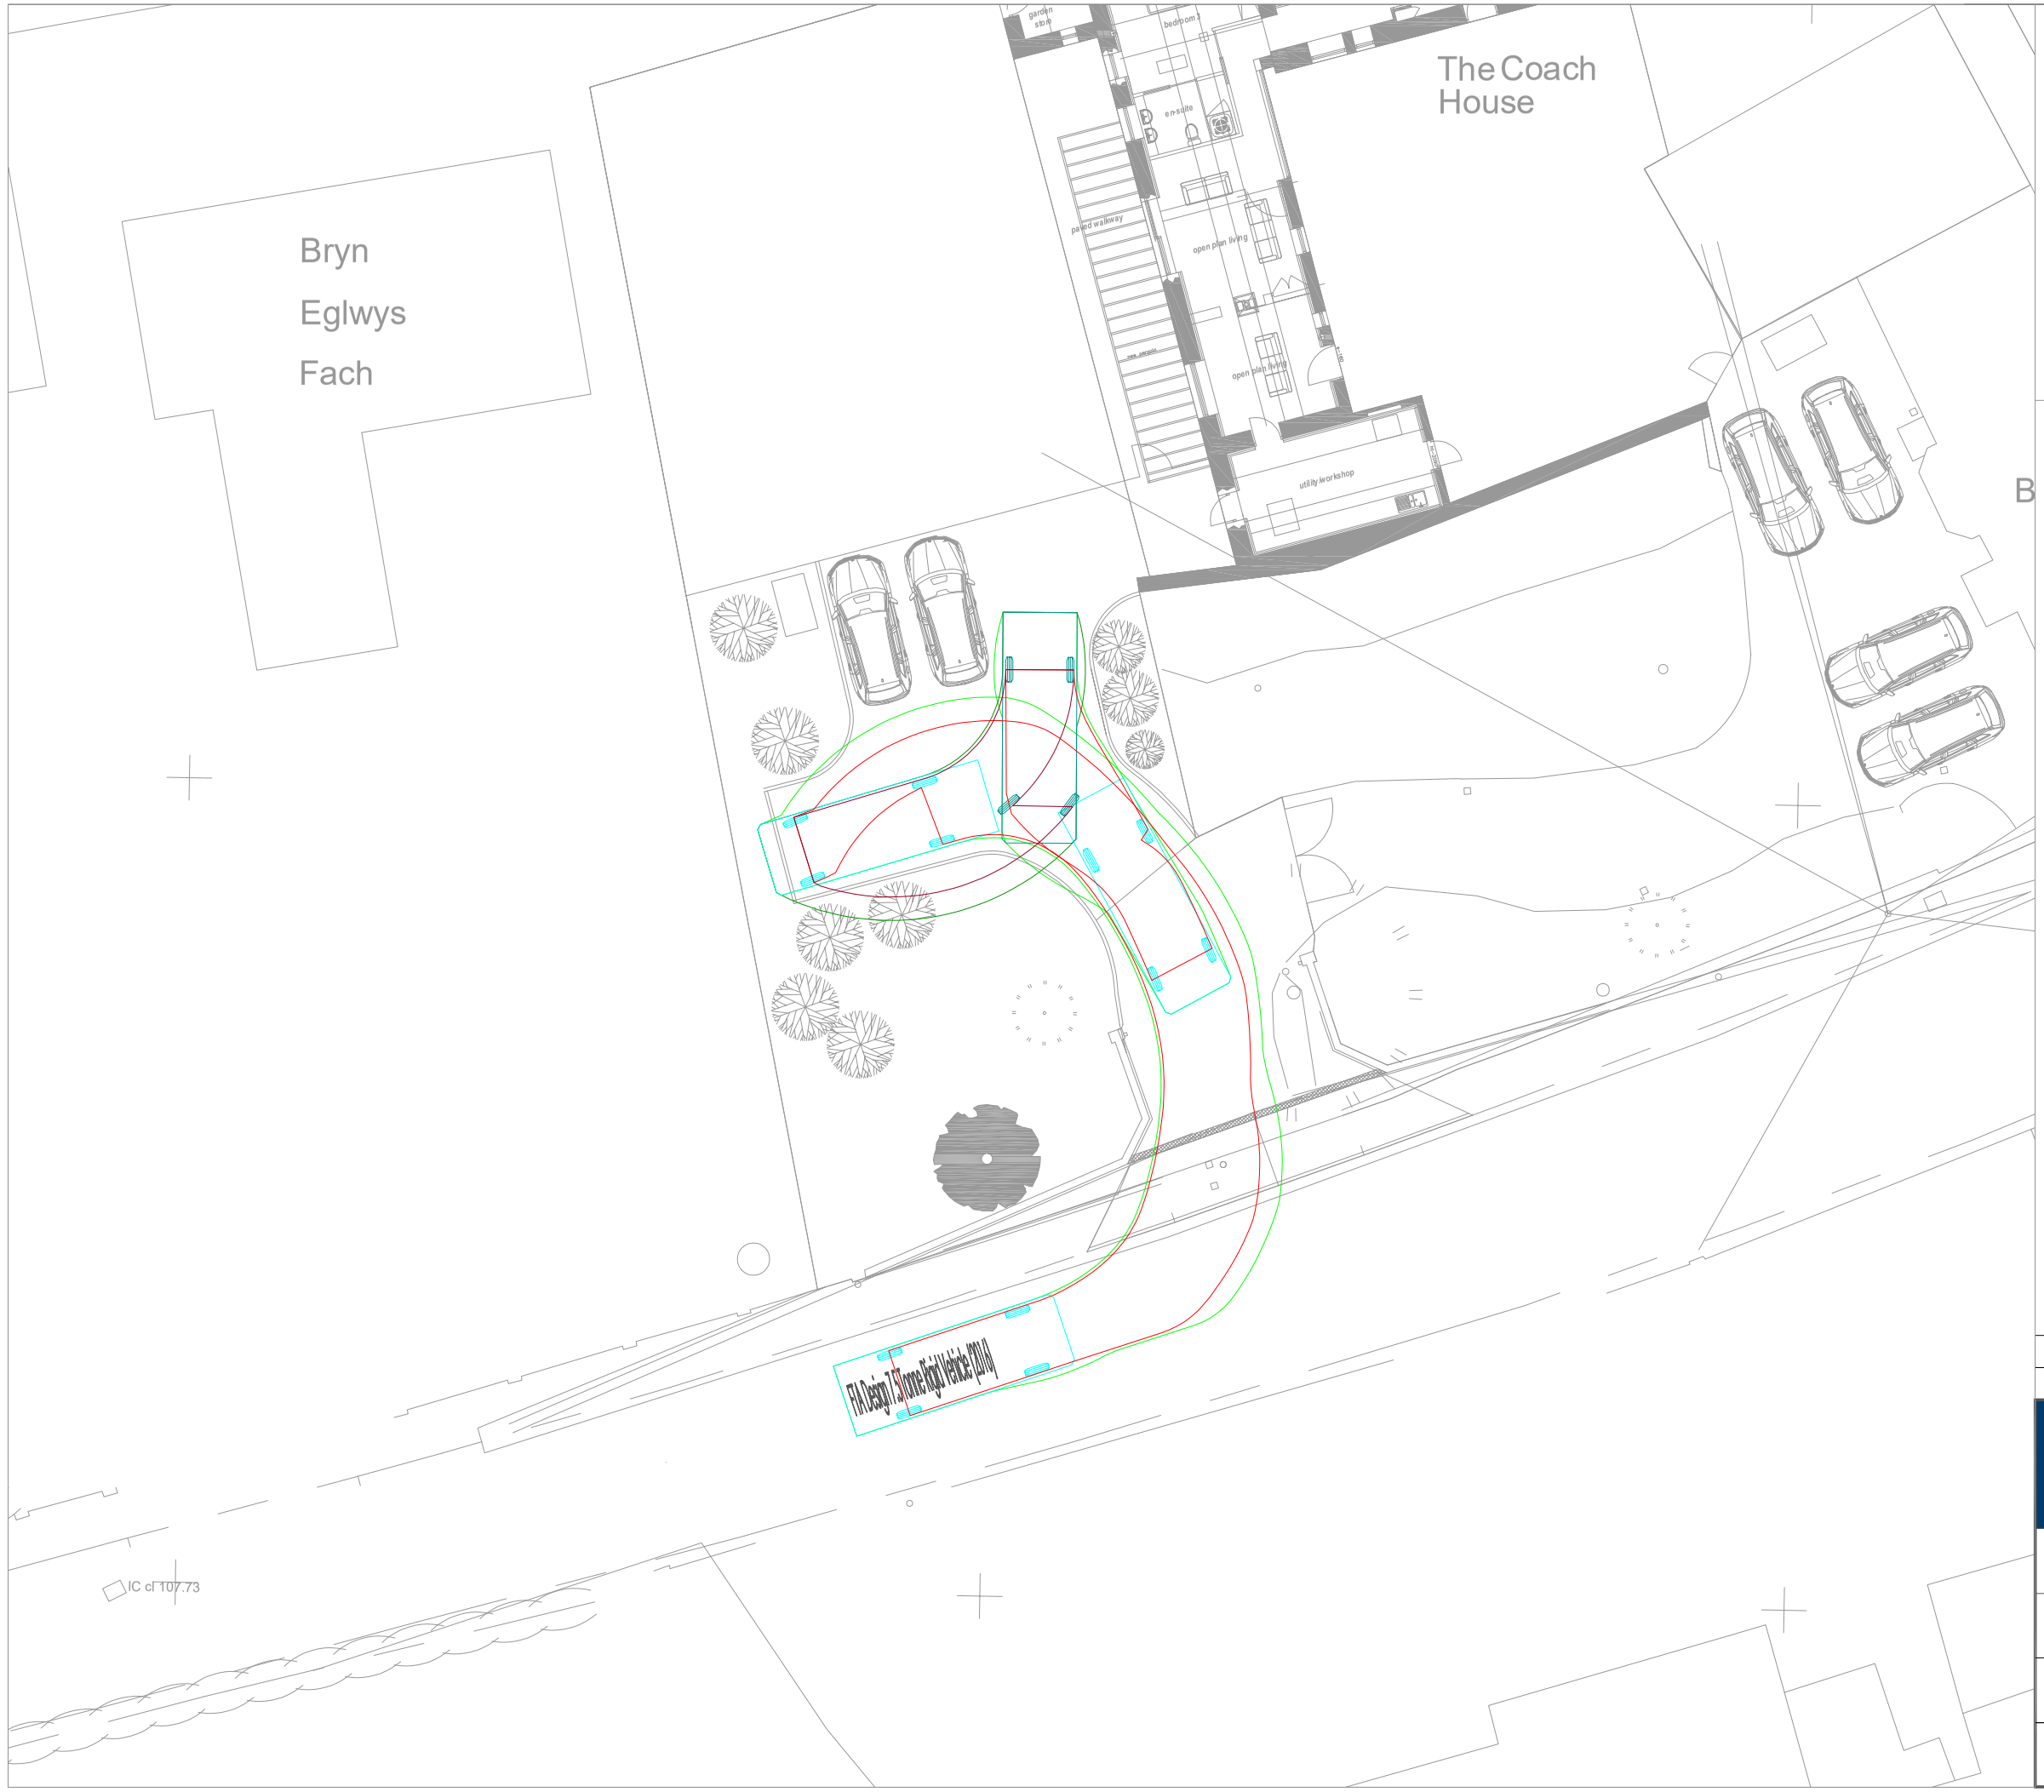


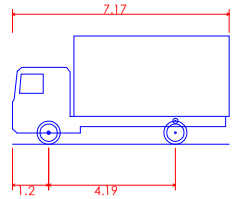

FTA Design 7.5 Tonne Rigid Vehicle (2016)

Overall Length	7.170m
Overall Width	2.300m
Overall Body Height	3.580m
Min Body Ground Clearance	0.375m
Track Width	2.120m
Lock to lock time	3.00s
Kerb to Kerb Turning Radius	7.000m

Date	Rev	Description	Drawn	Chkd
	---	----------	--	--

TPS Transport Consultants Ltd
Stonebridge Court
151-153 Wakefield Road
Horbury
Wakefield
WF4 5HQ

t: 01924 664638
e: info@tpsconsultants.co.uk

www.tpsconsultants.co.uk

Project

Bryn Eglwys, Wrexham

Title

Swept Path Analysis

Date	Designed by	Checked by
03.07.26	JA	JT

Drawing Number	Scale @ A3	Revision
P3390 - T - 1001	1:200	-