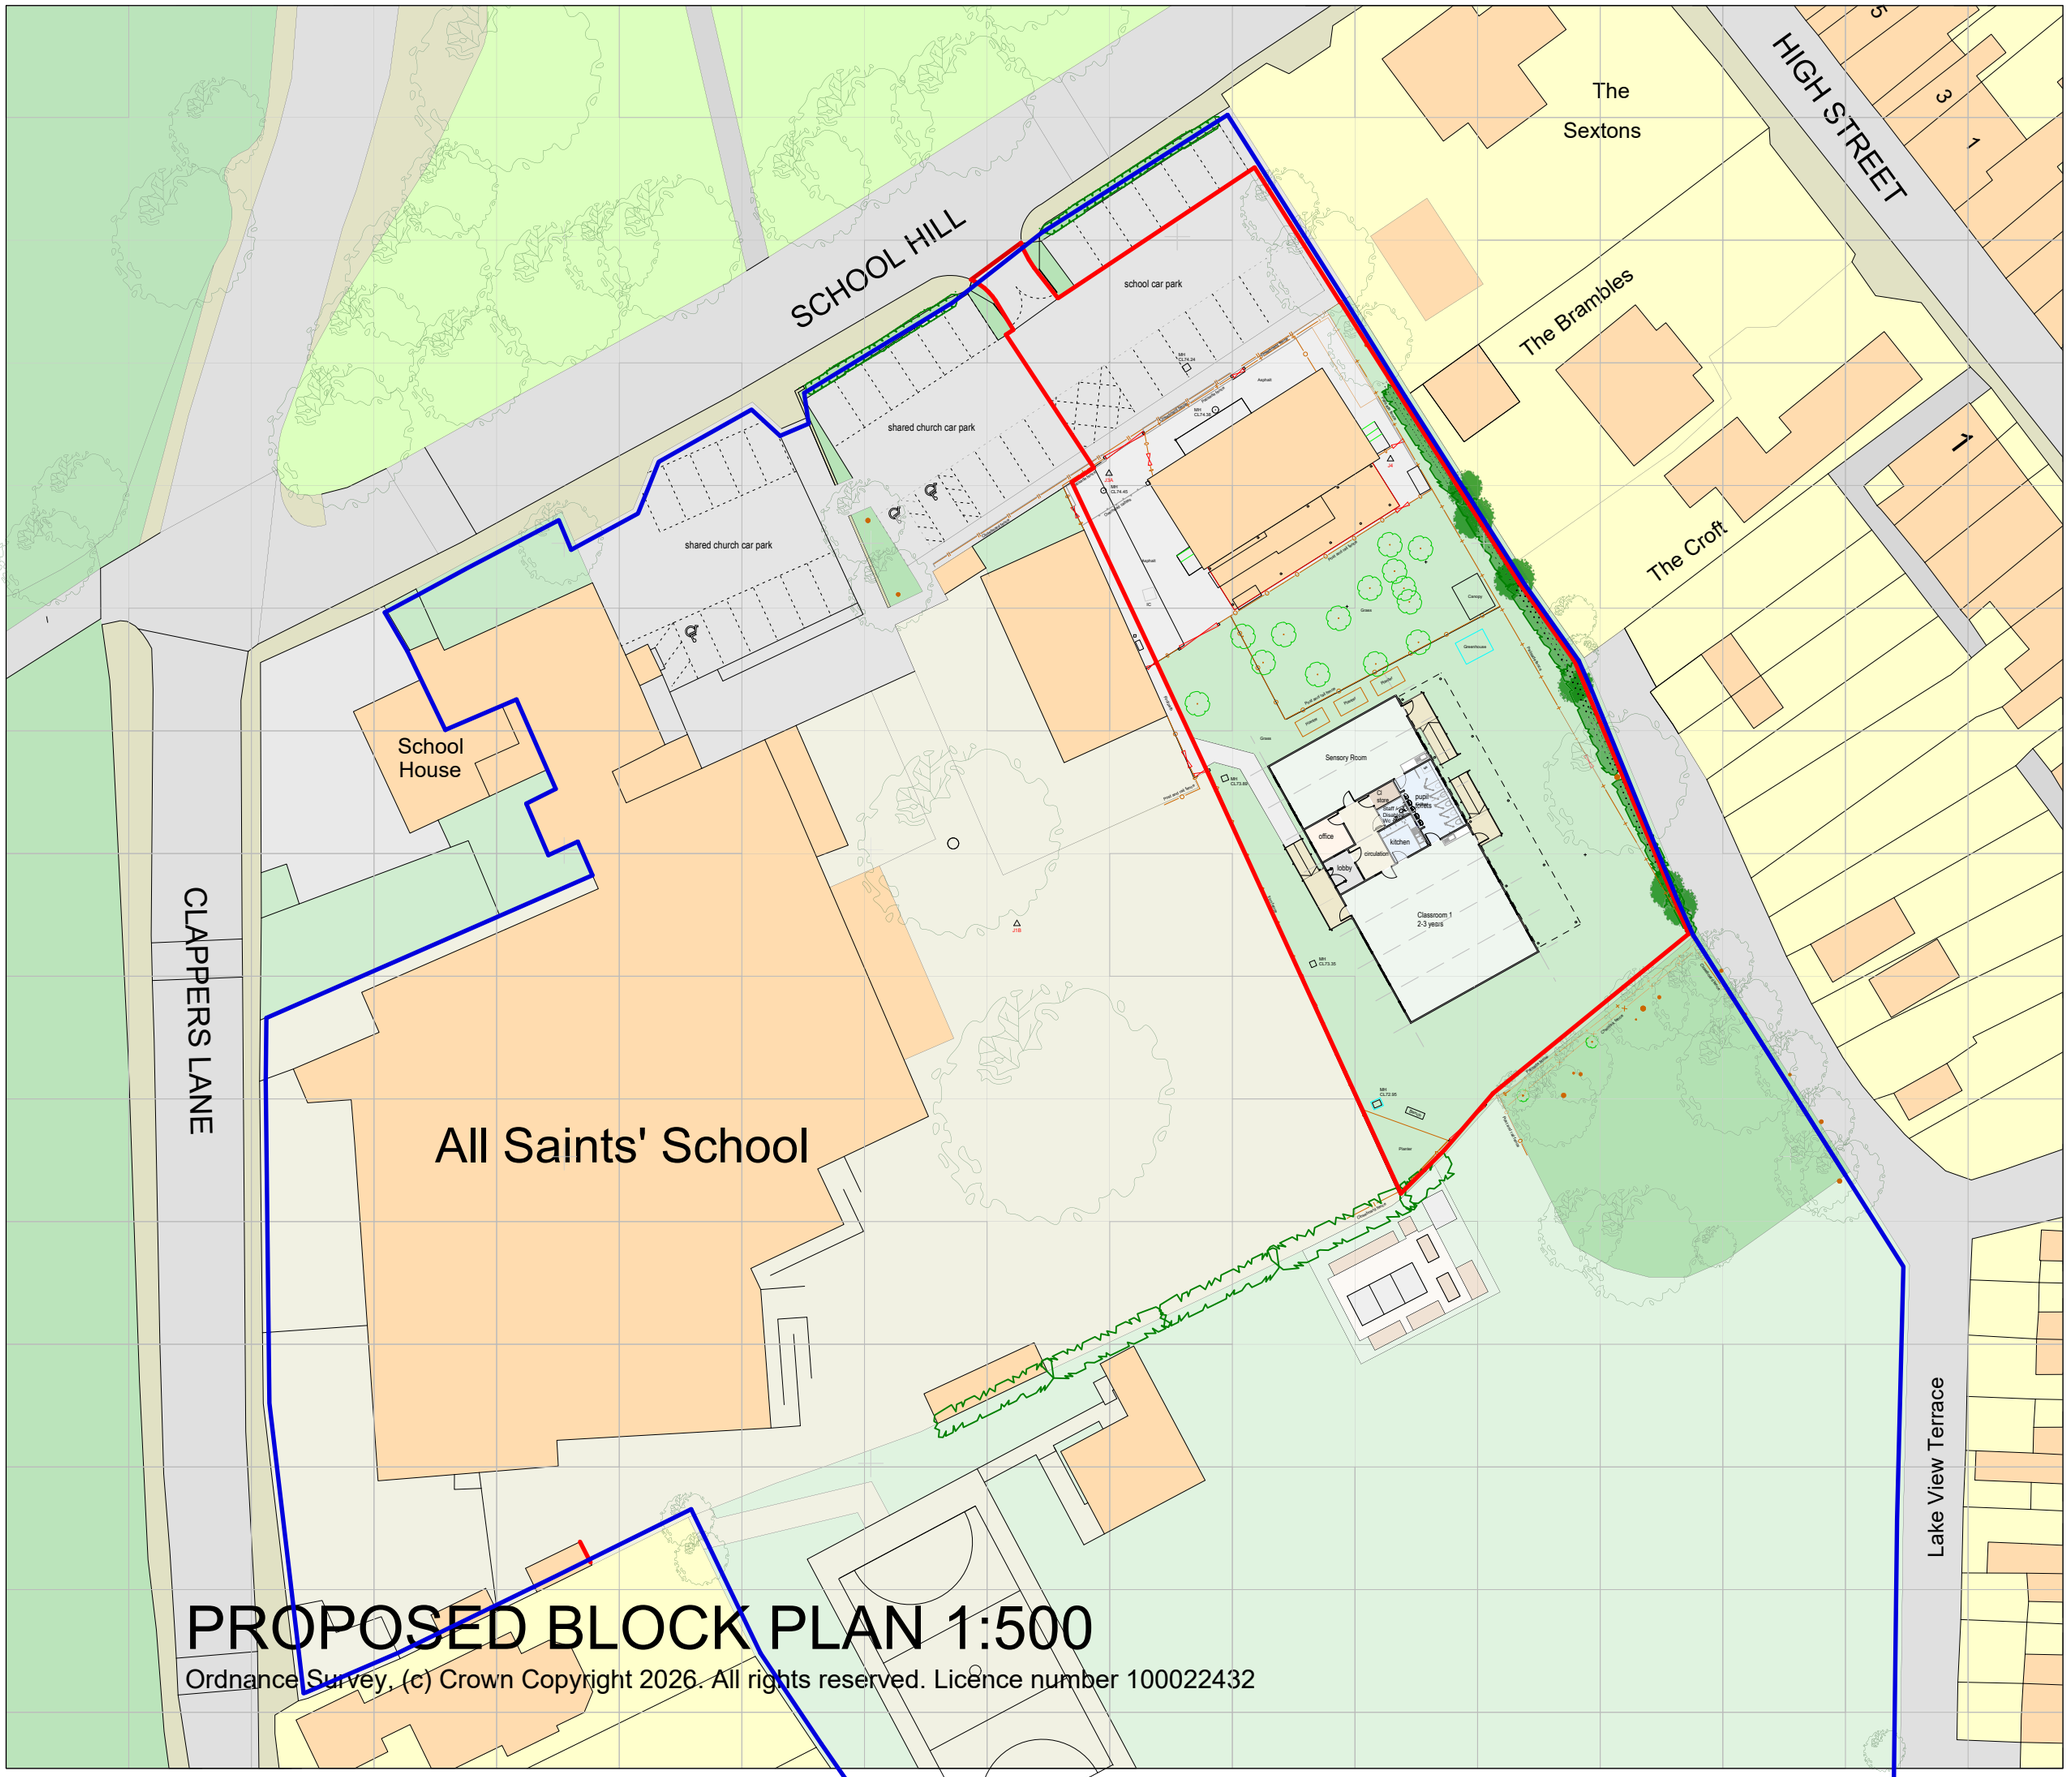


PROPOSED BLOCK PLAN 1:500

Ordnance Survey, (c) Crown Copyright 2026. All rights reserved. Licence number 100022432

N

0m 10 20 30

ORIGINAL DRAWING SIZE 1:500 AT A3

Revision

Client
THE GOVERNORS OF ALL SAINTS' SCHOOL

Job
PROPOSED FLYING START MODULAR CLASSROOM BUILDING FOR ALL SAINTS' SCHOOL GRESFORD, WREXHAM

Job No
5035

Drawing
PROPOSED BLOCK PLAN

Drawing No
PL-03

Drawn	Checked	Date	Scale
DH		June 26	1:500 @A3

hha architects
horsley huber architects ltd
Stafford Castleberg studios 134 Newport Road ST16 2HB
t: 01785 251238 f: 01785 257843
e: stafford@hhastudio.com w: www.hhastudio.com

preliminary		for comment	for approval
for tender		construction	as built

Check all dimensions on site. This drawing is copyright