

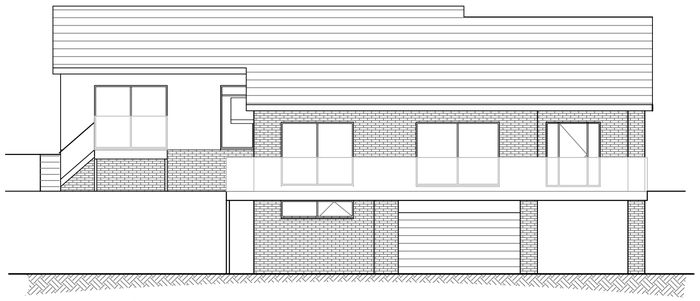



Elevation A
Scale 1:50

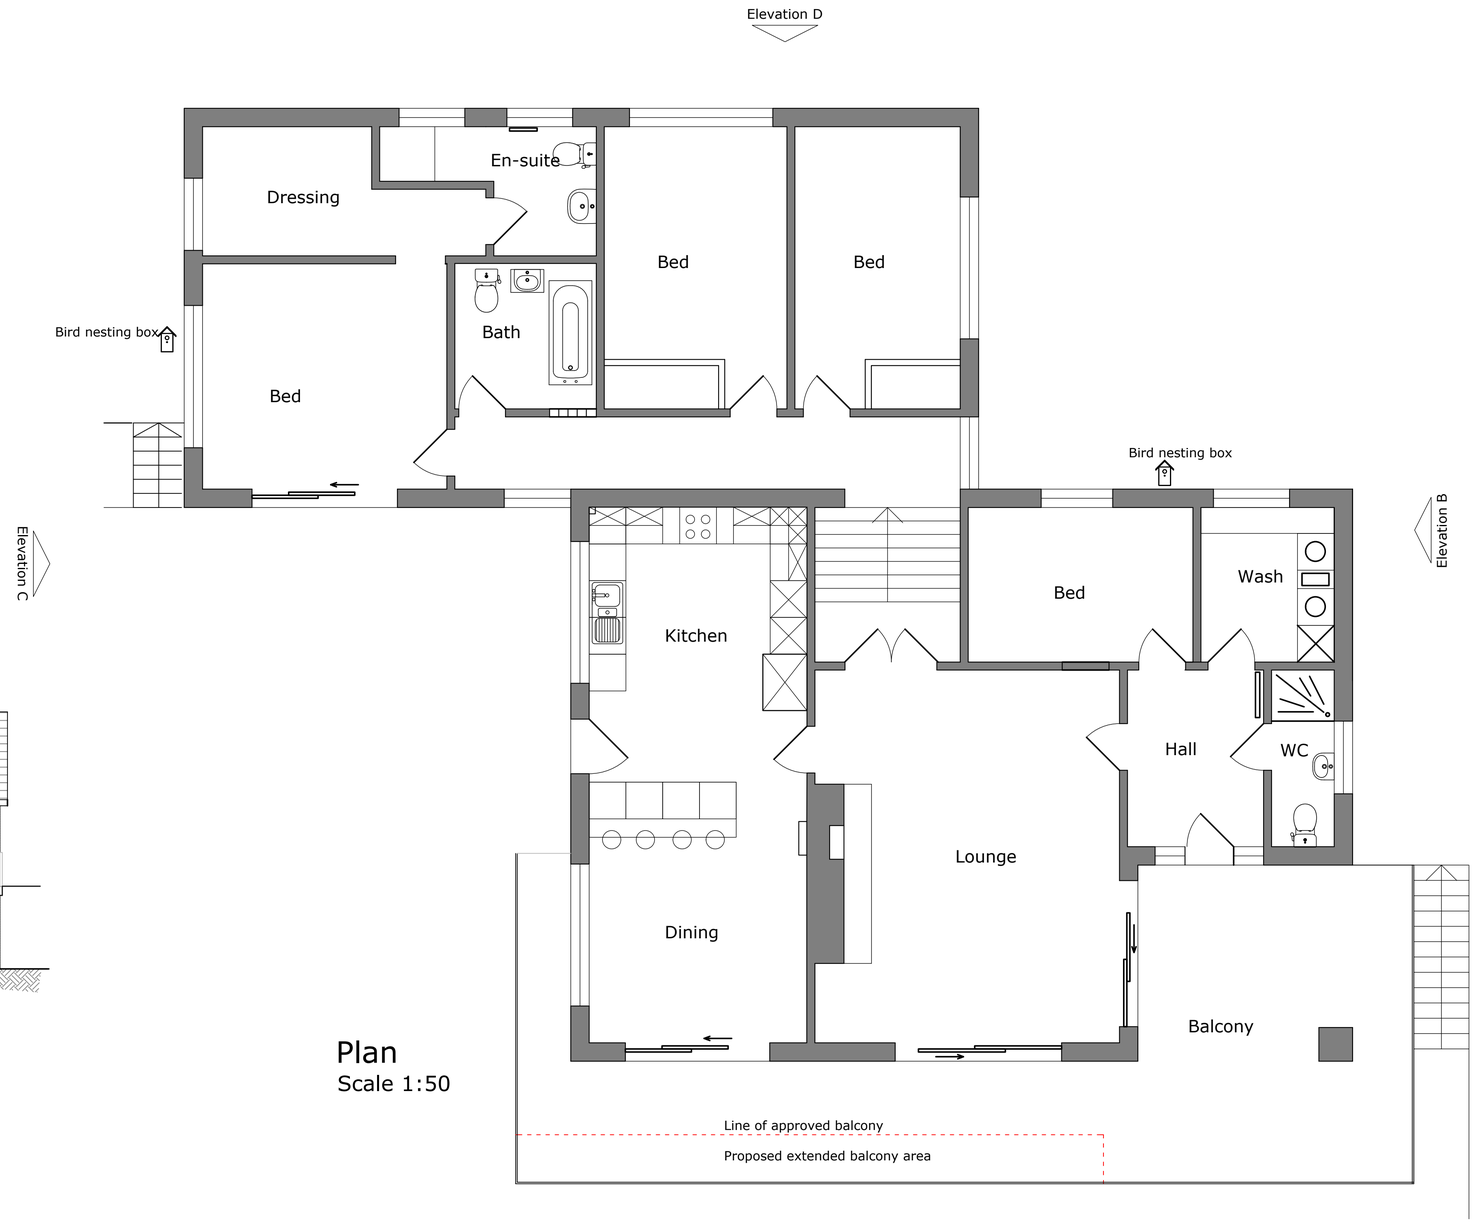

Plan
Scale 1:50

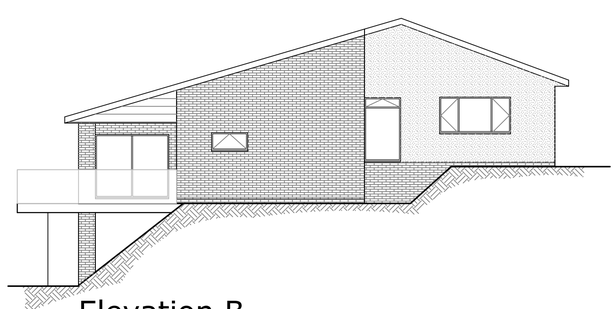

Elevation B
Scale 1:50

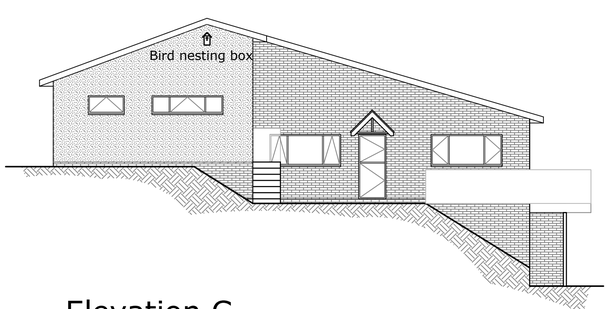

Elevation C
Scale 1:50

Bird nesting box

Elevation D
Scale 1:50

The Contractor must check all dimensions on site before commencing setting out works. Any discrepancies are to be reported immediately.

DO NOT PROCEED IN THE EVENT OF A DISCREPANCY. DO NOT SCALE FROM THE PRINTS.

Planning Drawing

B 01/07/2024 Extended balcony
A 01/07/2024 Bird nesting boxes shown
- 15/04/2024
Drawing Revisions

Project
The Bungalow
Nant Road
Bwlchgwyn

Drawing Title
Plans and Elevations
As Proposed

Drawing Number: BUNG-02
Revision: B
Scale: As Shown @ A1
Date: Apr 2024

DO NOT SCALE

COPYRIGHT RESERVED