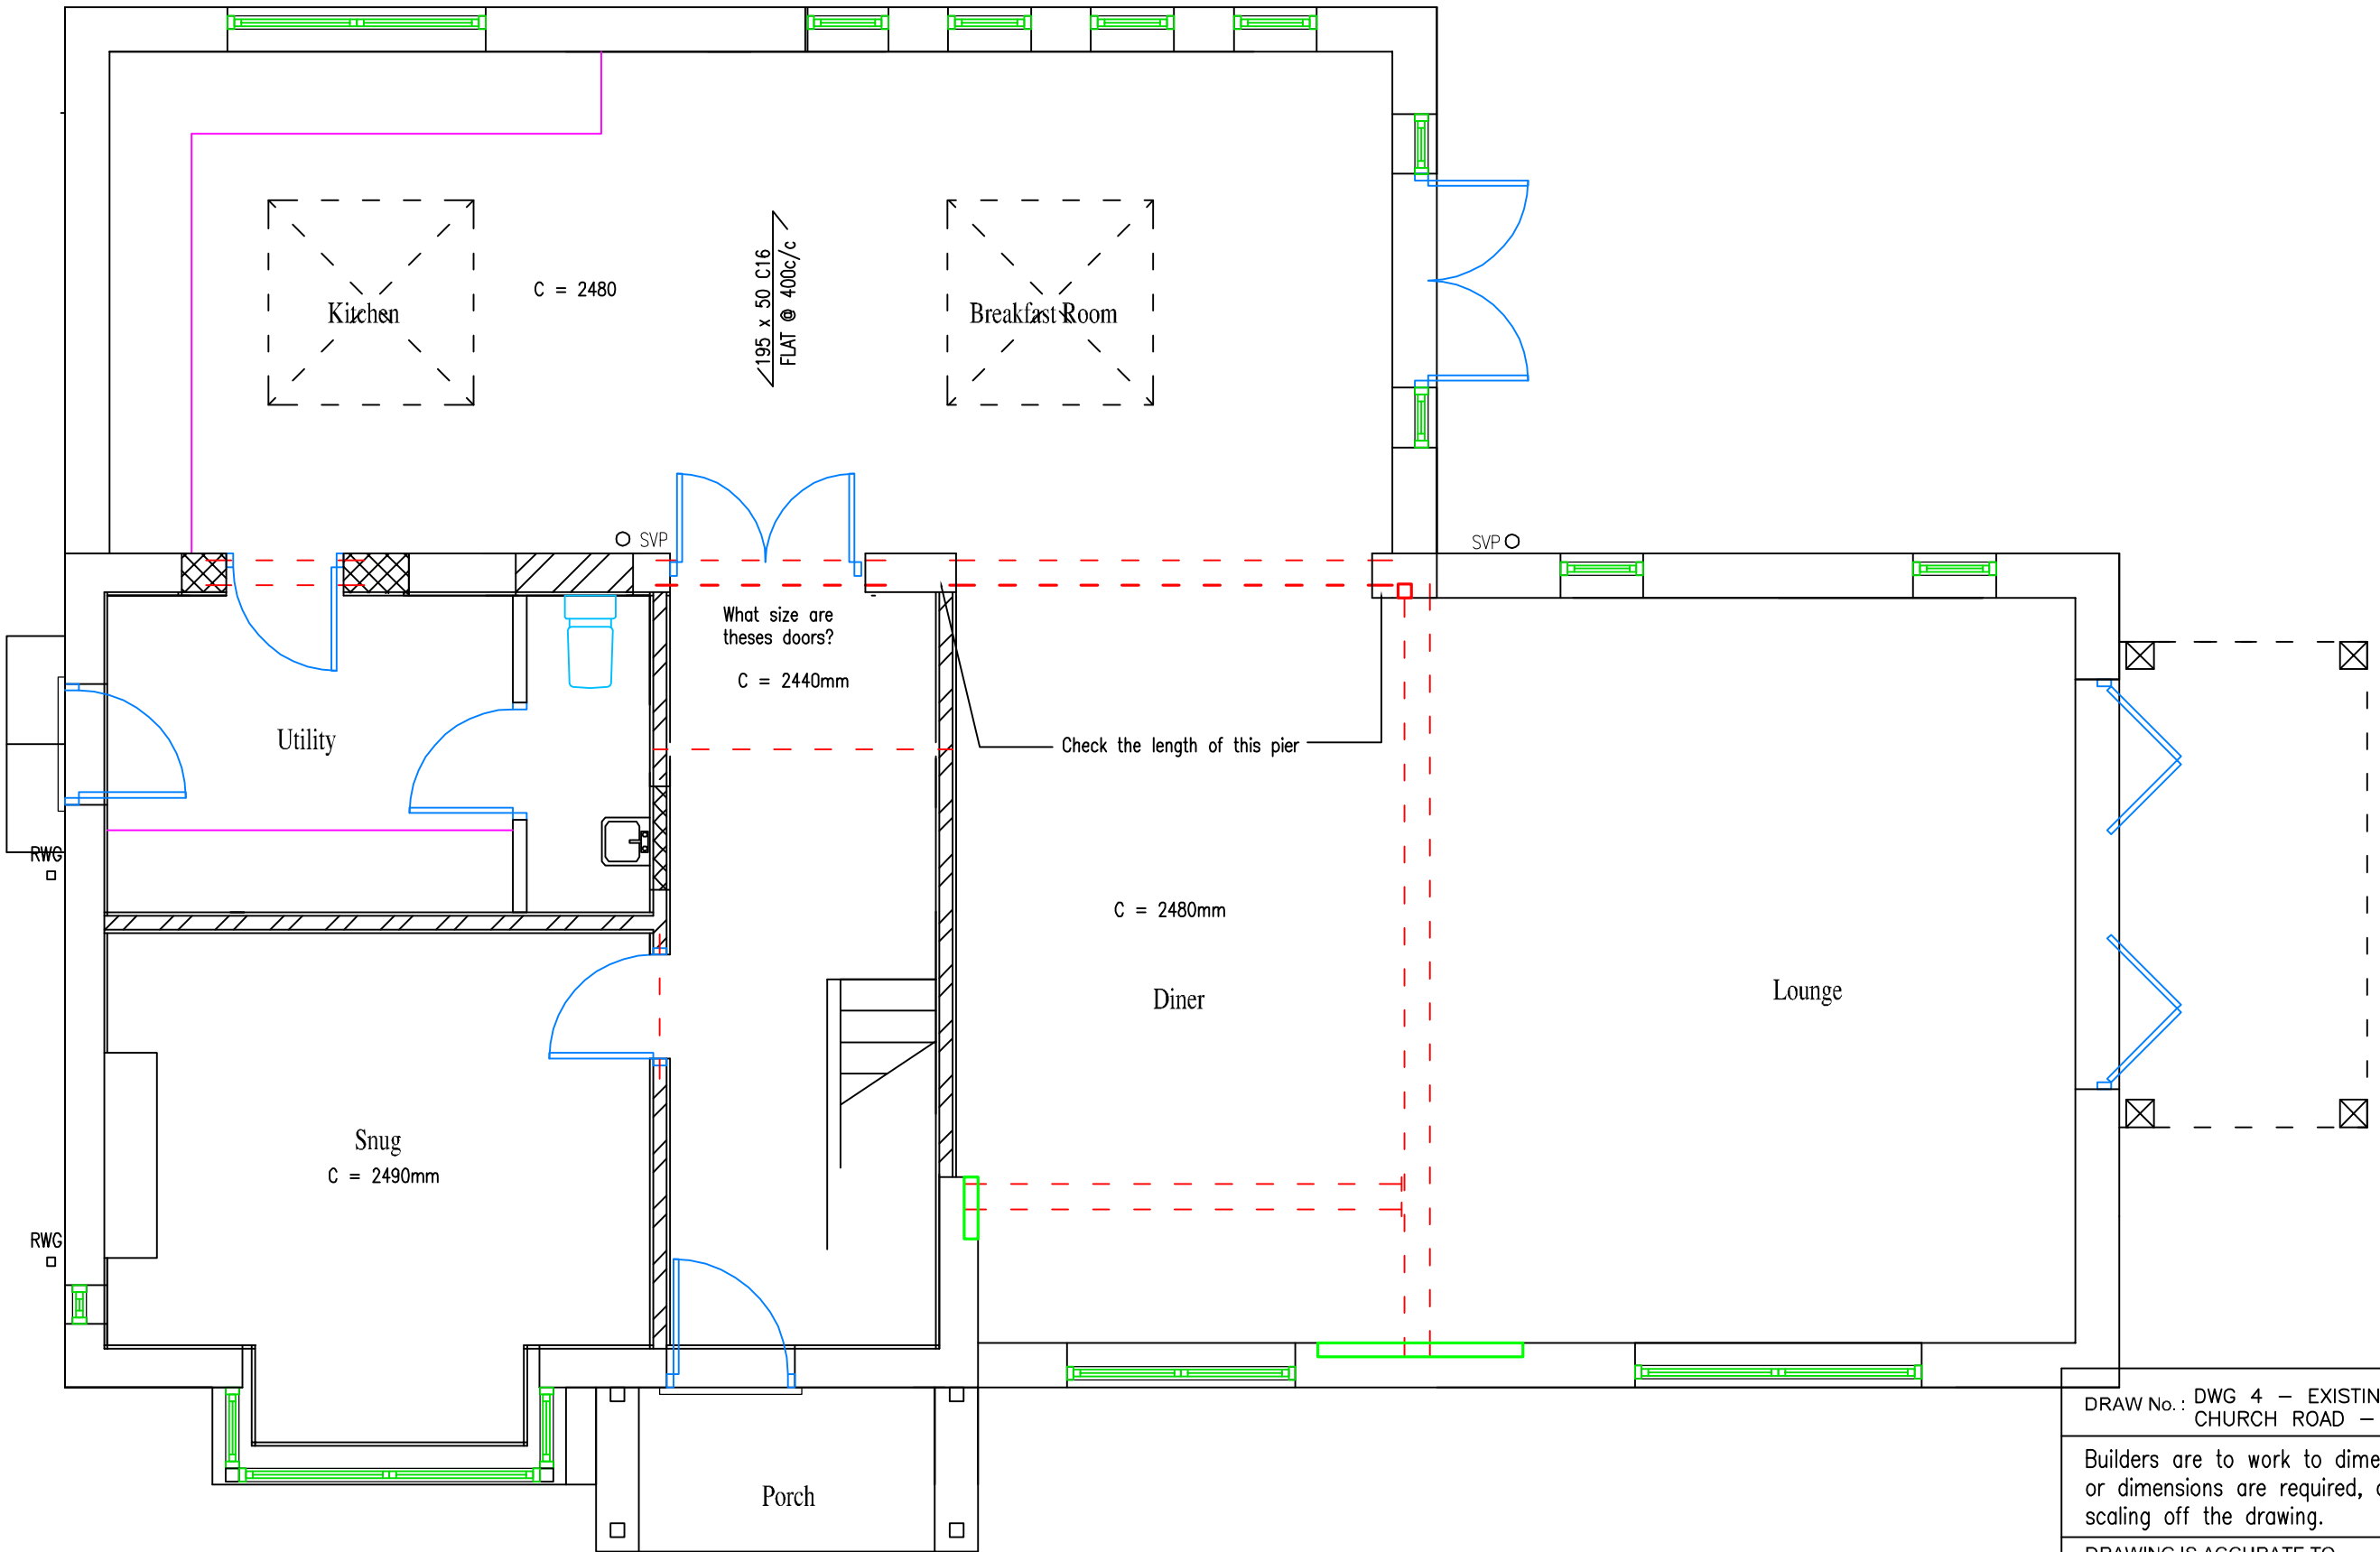


DRAW No.: DWG 4 – EXISTING GROUND FLOOR – OAKFIELD – CHURCH ROAD – BOWLING BANK.DWG

Builders are to work to dimensions only. If setting out points or dimensions are required, call the number below rather than scaling off the drawing.

DRAWING IS ACCURATE TO THE SCALE BELOW

SCALE: 1 : 50 @ A3

DATE: 23 May 2026

L.A. Wrexham

DRAWN BY: Clair Hughes

CHK'D BY:

Ch DESIGN
Athenia – The Green – Northop – Mold
CH7 6BD.
07871 002925 OR 01352 840 264

PLAN AHEAD, before starting any section of work or ordering materials check for discrepancies or lack of information. Please ask for help.

© Copyright Chdesign