


# Bywyd Newydd Farm
## Drawing 2.2
## Cabin Elevations
## 1:100

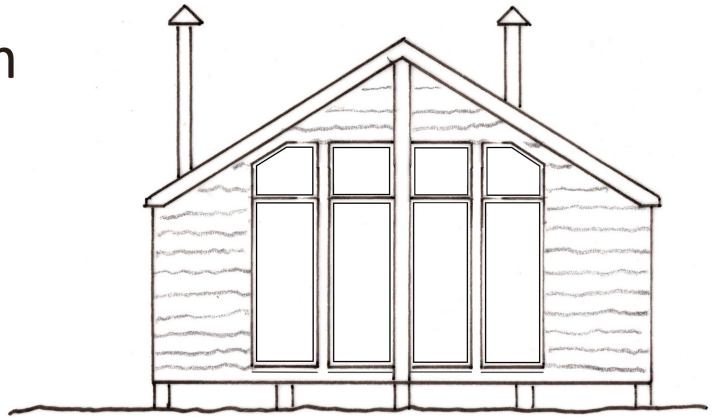


South

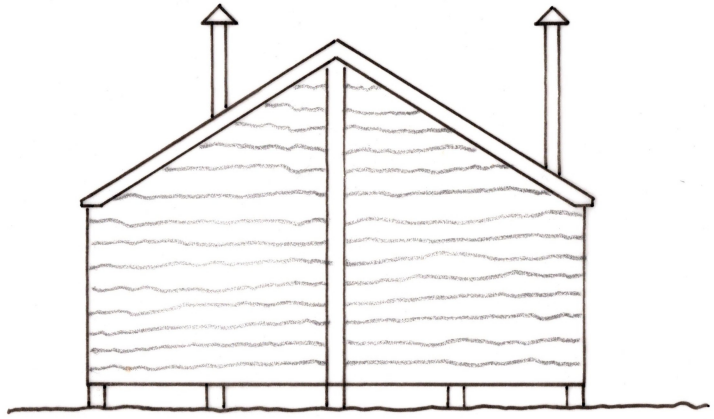

North

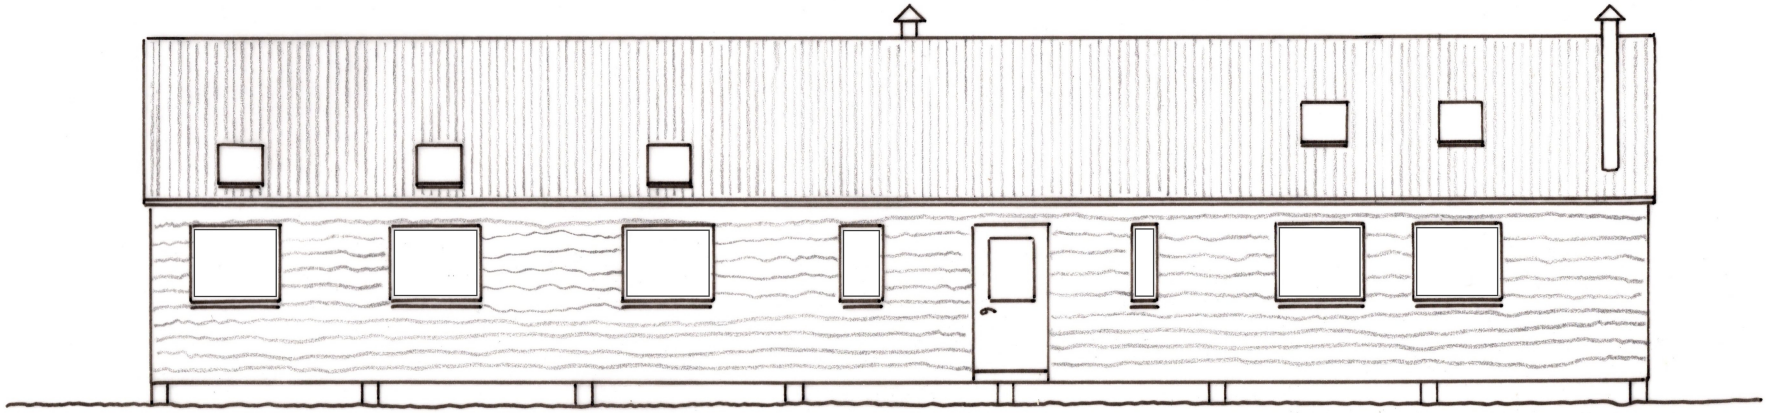

West

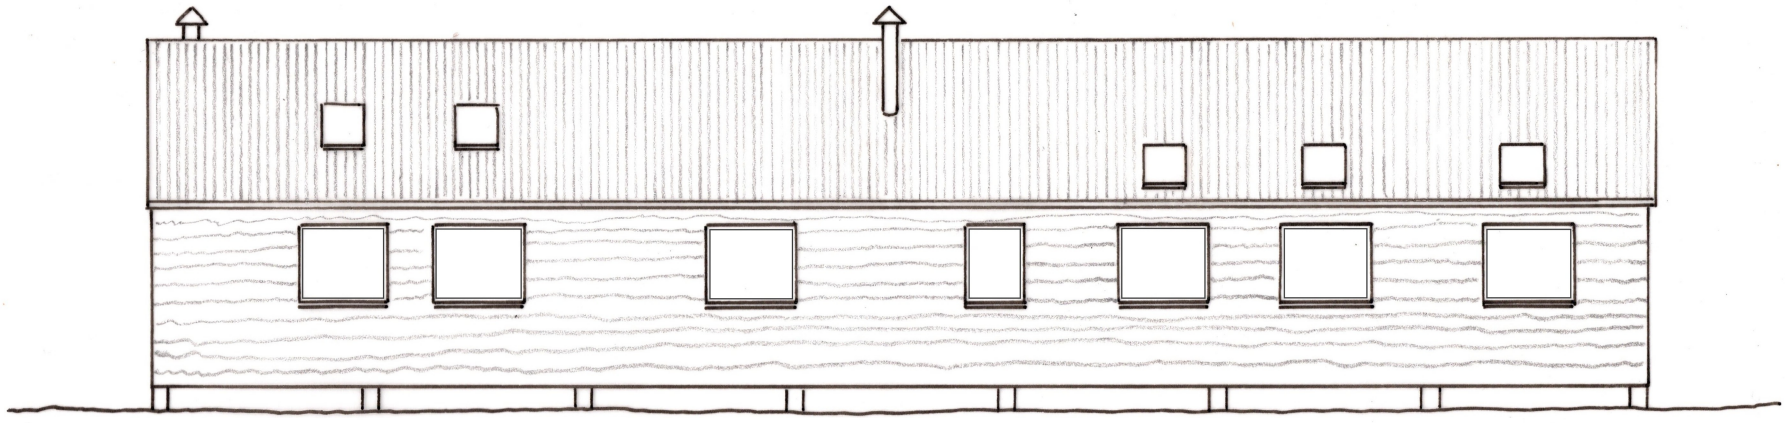

East

