
LL13 0LS

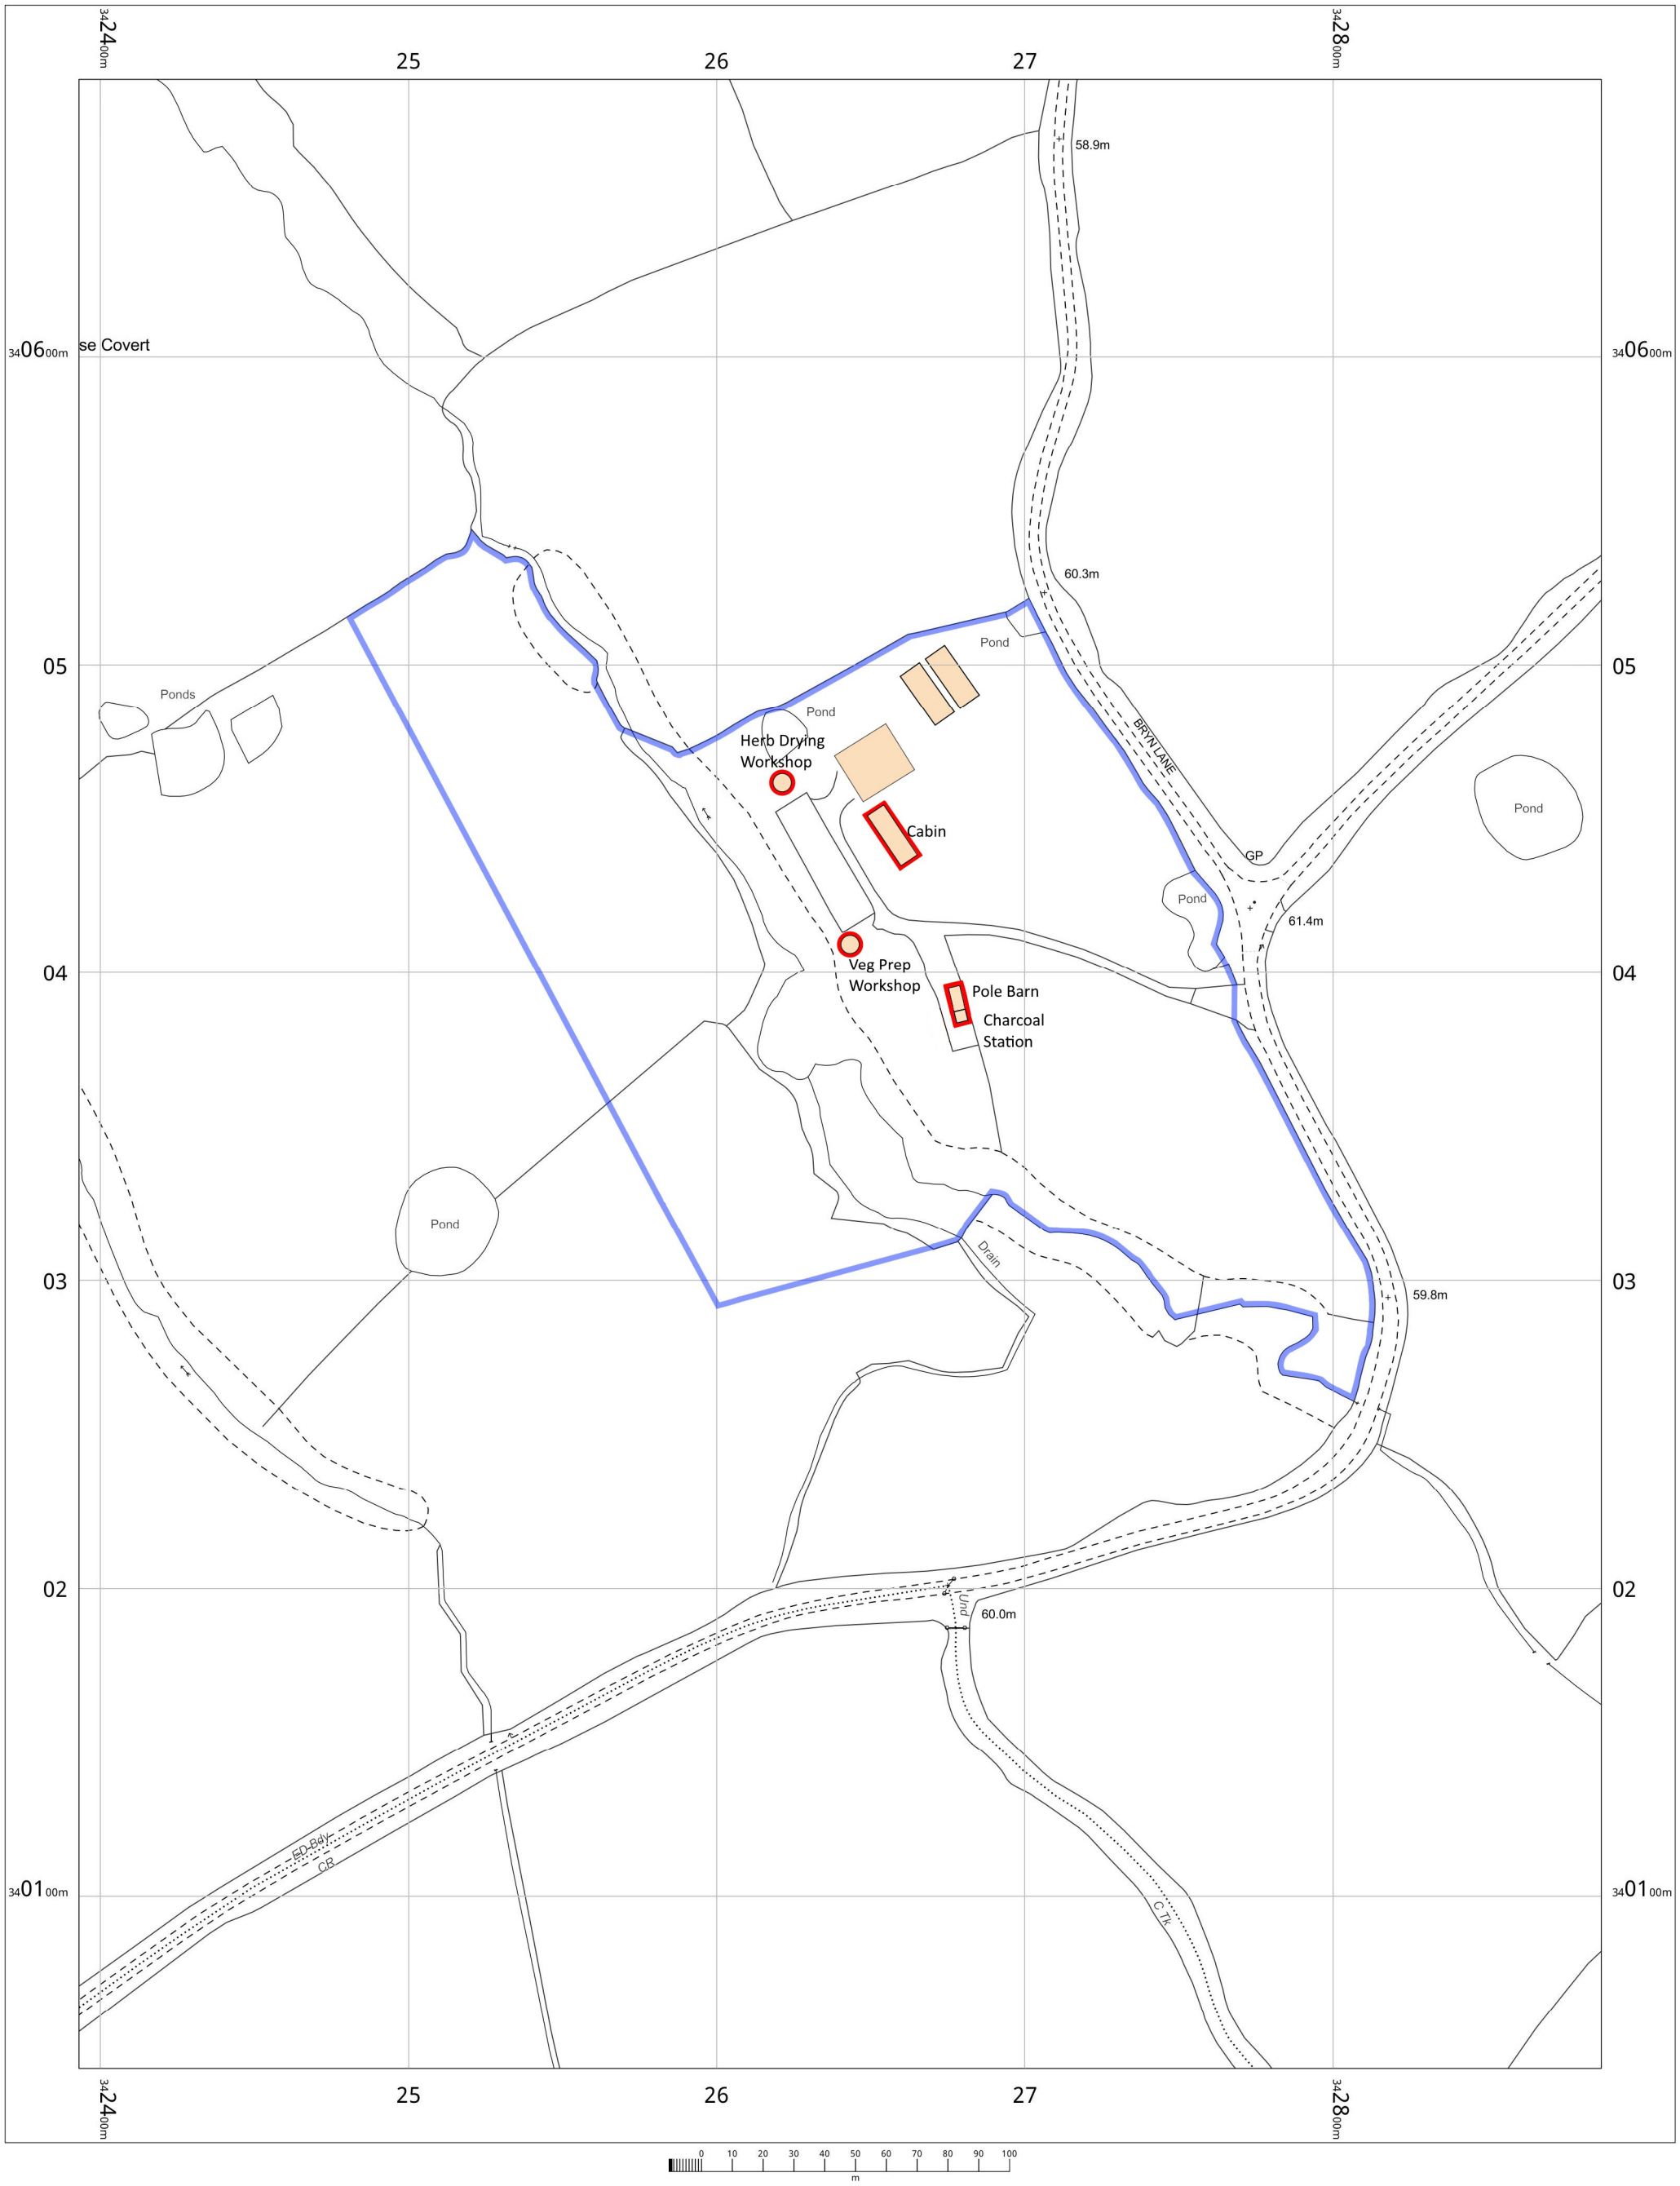

Bywydd Newydd
Drawing 1.3
Proposed Layout
1:2000

OS MasterMap 1250/2500/10000 scale
Tuesday, June 23, 2026, ID: BW1-01284561
maps.blackwell.co.uk

1:2000 scale print at A3, Centre: 342640 E, 340367 N

©Crown Copyright Ordnance Survey. Licence no. 100041041

N

BLACKWELL'S
MAPPING SERVICES
PERSONAL & PROFESSIONAL MAPPING
www.blackwellmapping.co.uk
TEL: 0800 151 2612
maps@blackwell.co.uk

Ordnance Survey
Licensed Data